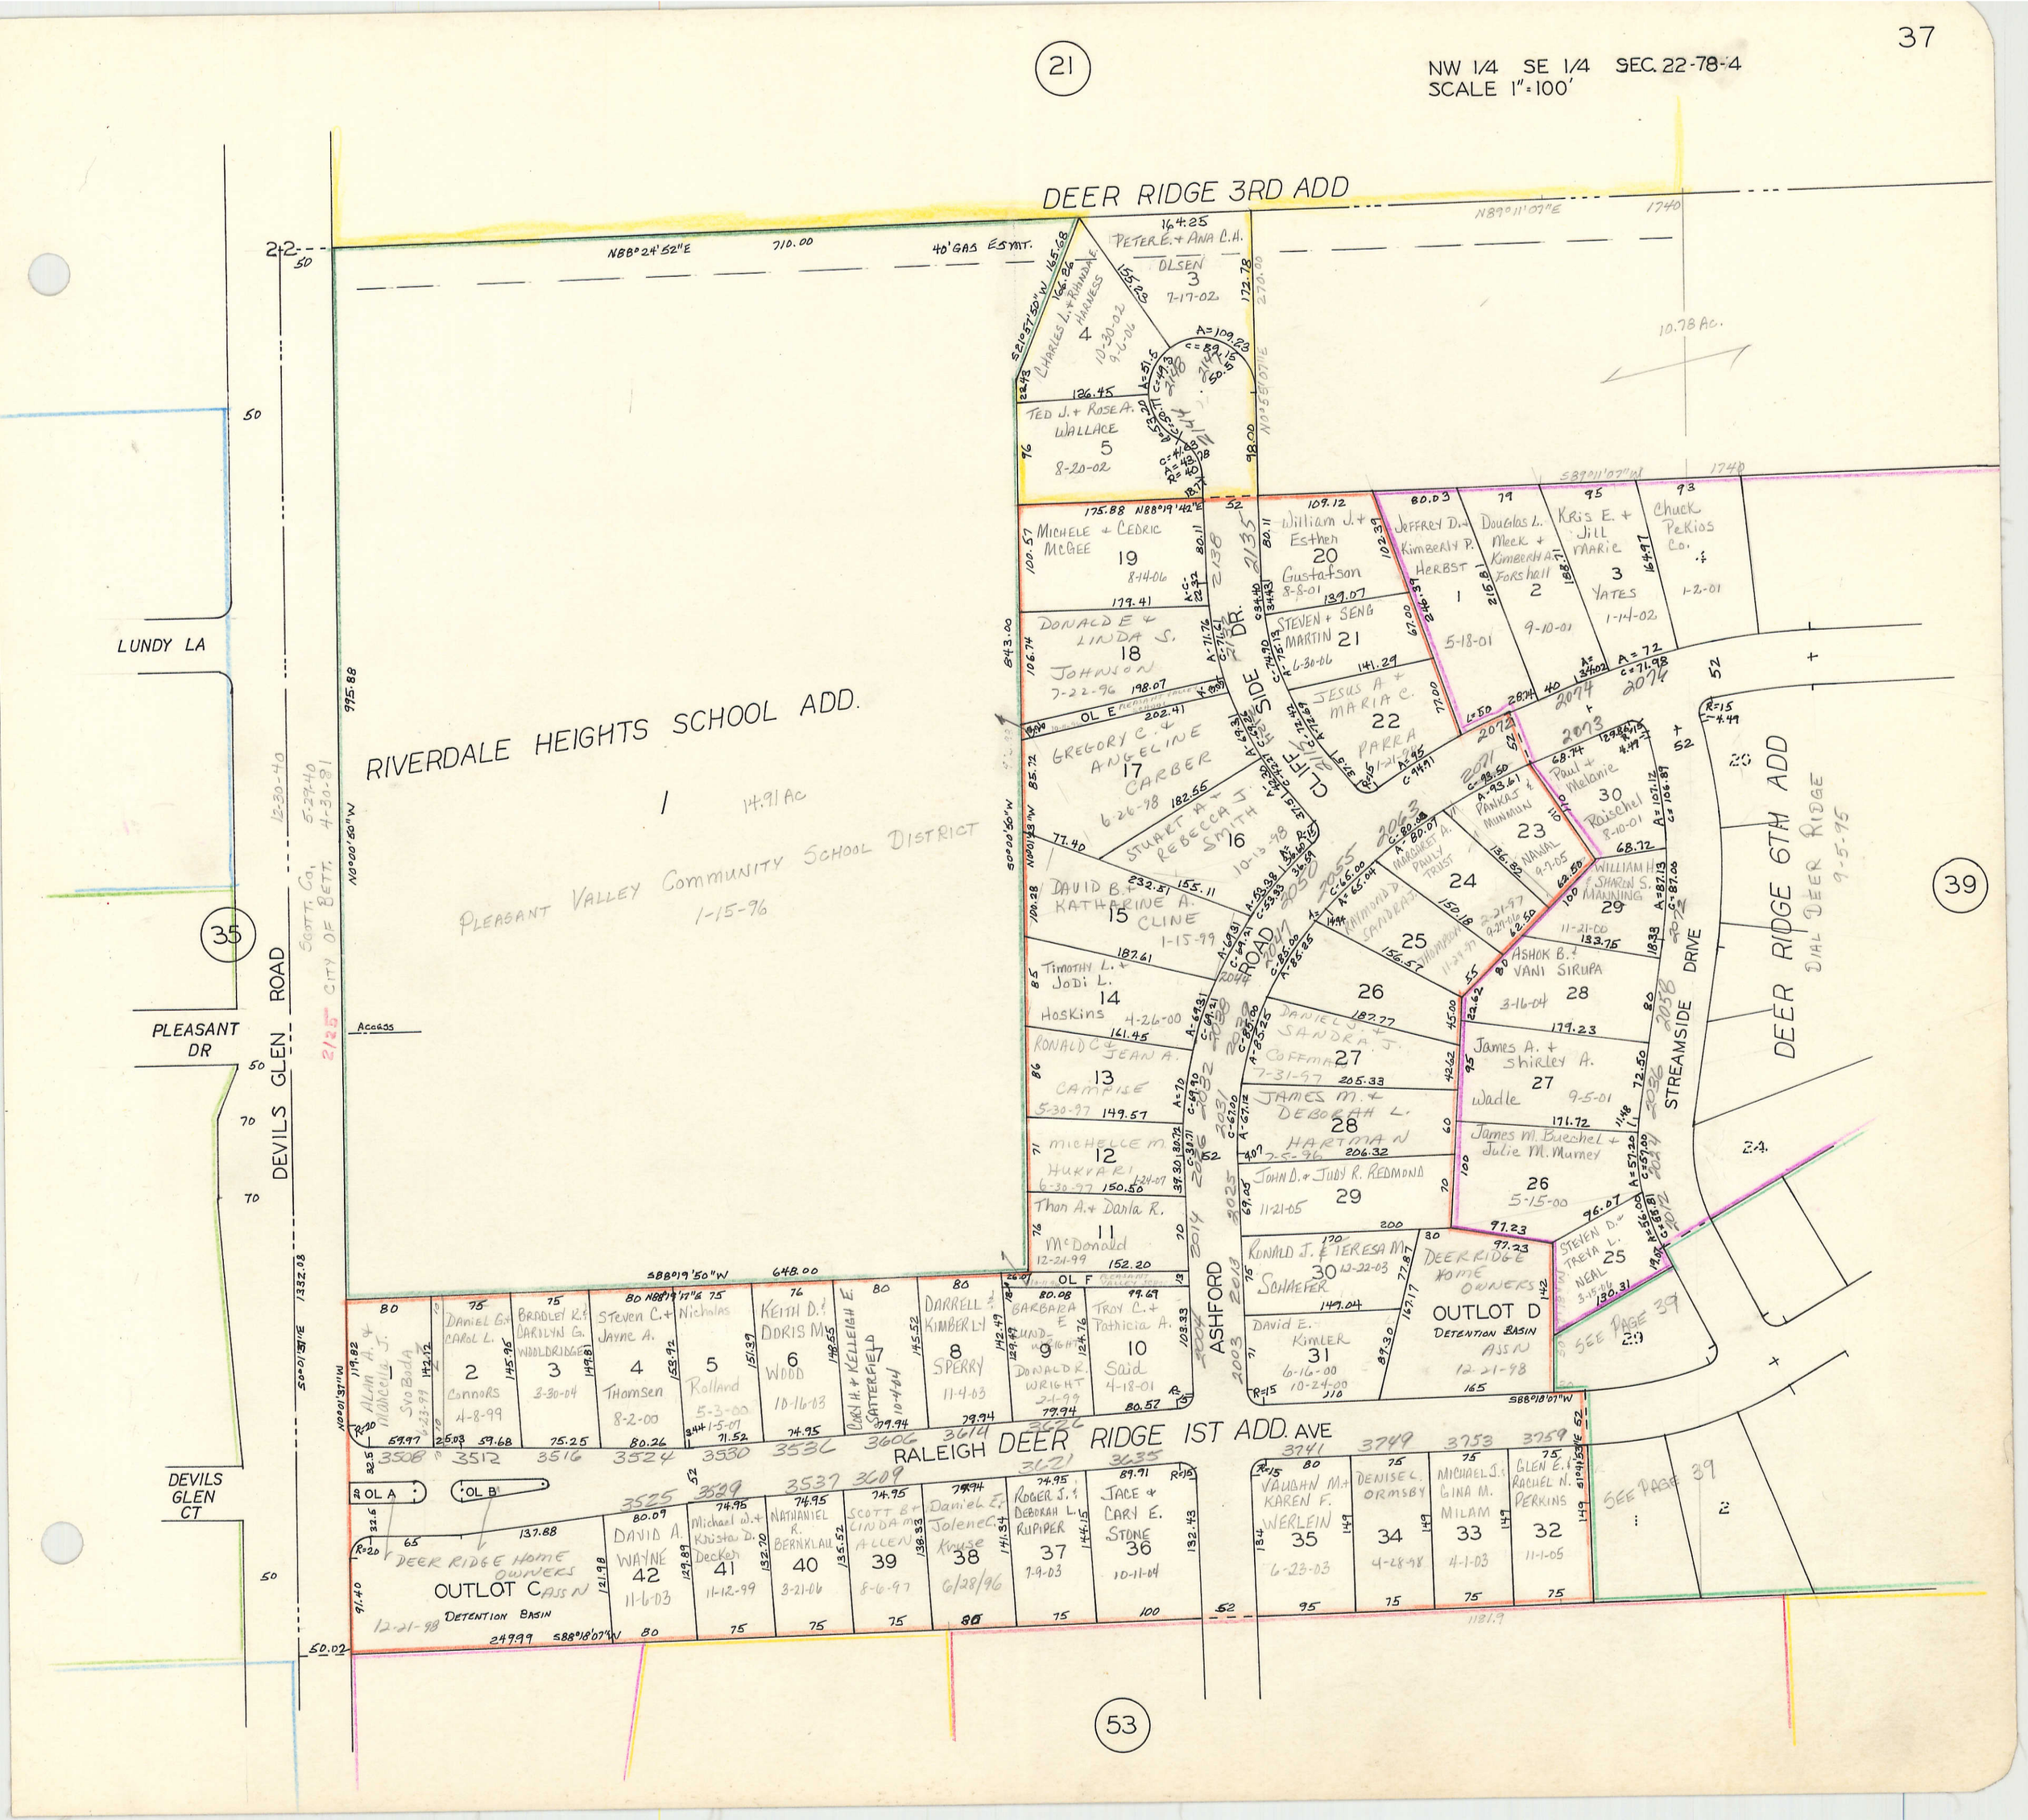

NW 1/4 SE 1/4 SEC. 22-78-4
SCALE 1"=100'
21
DEER RIDGE 3RD ADD
RIVERDALE HEIGHTS SCHOOL ADD.
1
14.91 Ac
PLEASANT VALLEY COMMUNITY SCHOOL DISTRICT
1-15-96
LUNDY LA
PLEASANT DR
DEVILS GLEN ROAD
DEVILS GLEN CT
35
39
53
DEER RIDGE 6TH ADD
DIAL DEER RIDGE
9-5-95
STREAMSIDE DRIVE
ASHFORD ROAD
CLIFFSIDE DR.
RALEIGH DEER RIDGE 1ST ADD. AVE
OUTLOT C
DETENTION BASIN
OUTLOT D
DETENTION BASIN
SEE PAGE 39