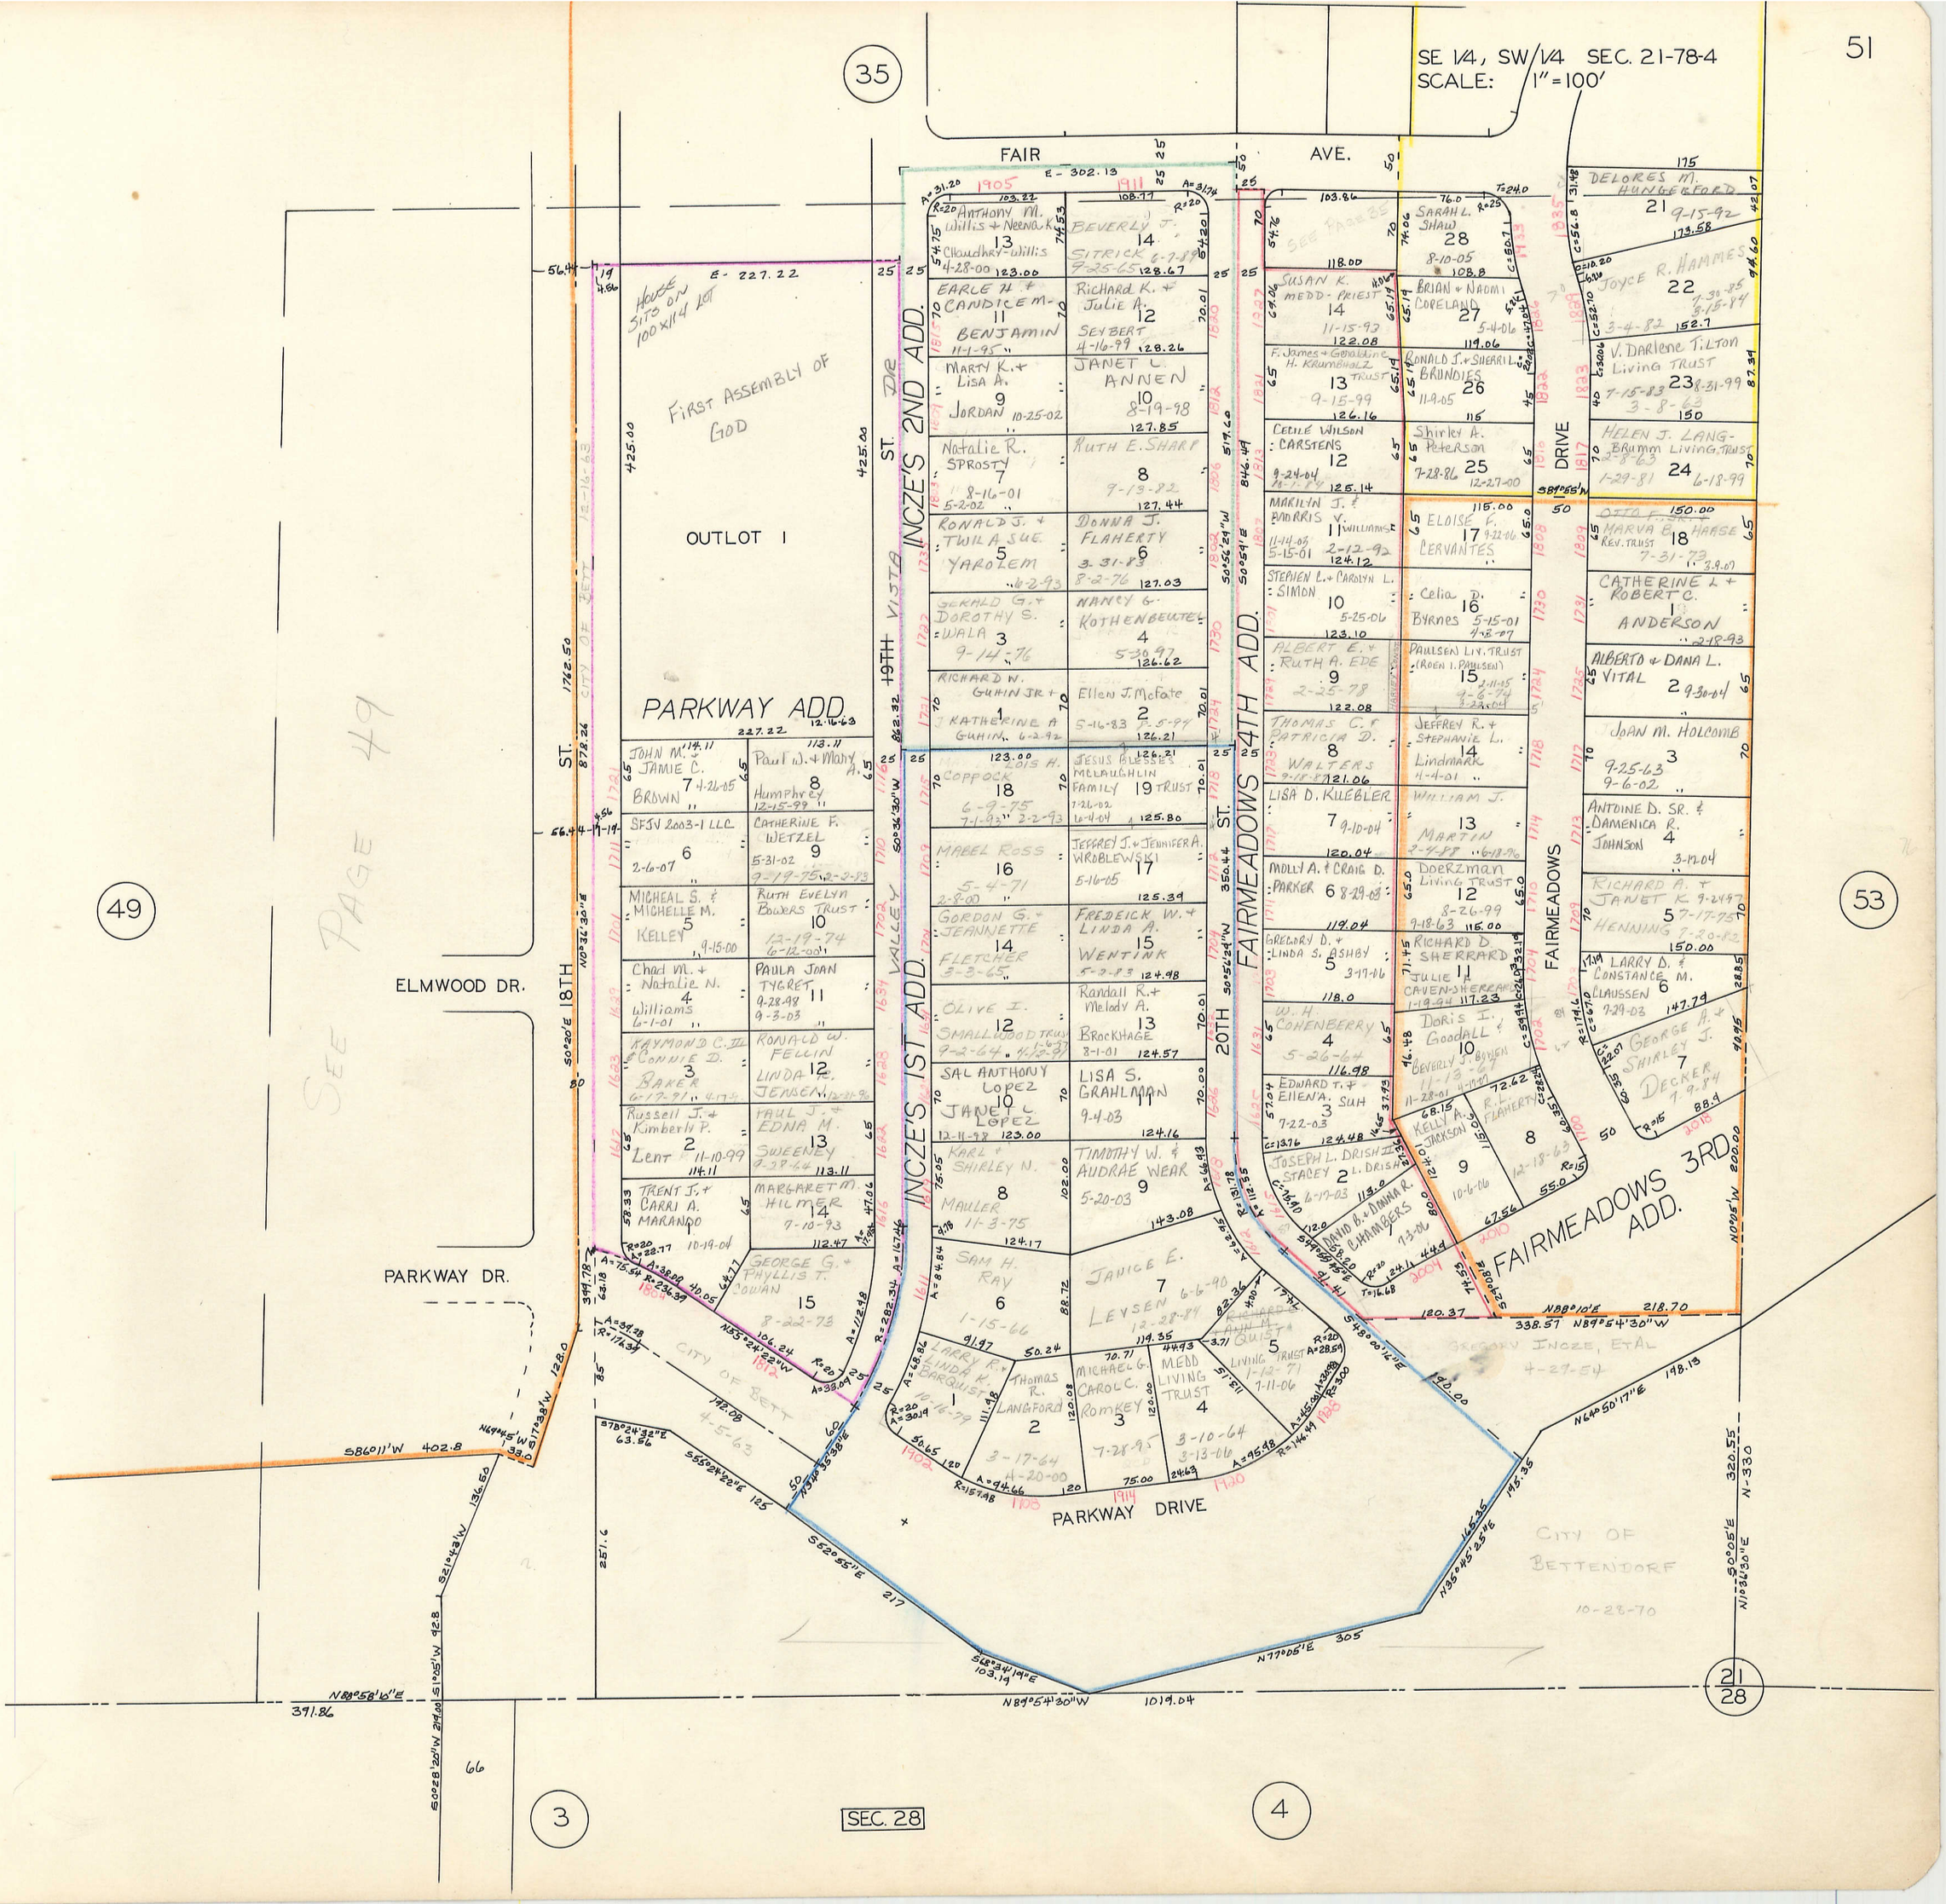
SE 1/4, SW 1/4 SEC. 21-78-4
SCALE: 1" = 100'
35
FAIR AVE.
INCZE'S 2ND ADD.
INCZE'S 1ST ADD.
FAIRMEADOWS 4TH ADD.
FAIRMEADOWS 3RD ADD.
FAIRMEADOWS DRIVE
PARKWAY ADD.
OUTLOT 1
FIRST ASSEMBLY OF GOD
HOUSE SITS ON 100x114 LOT
18TH ST.
19TH ST.
20TH ST.
VISTA DR.
VALLEY DR.
ELMWOOD DR.
PARKWAY DR.
PARKWAY DRIVE
CITY OF BETT 4-5-63
CITY OF BETTENDORF 10-28-70
GREGORY INCZE, ETAL 4-29-54
SEE PAGE 49
49
53
3
4
21/28
SEC. 28