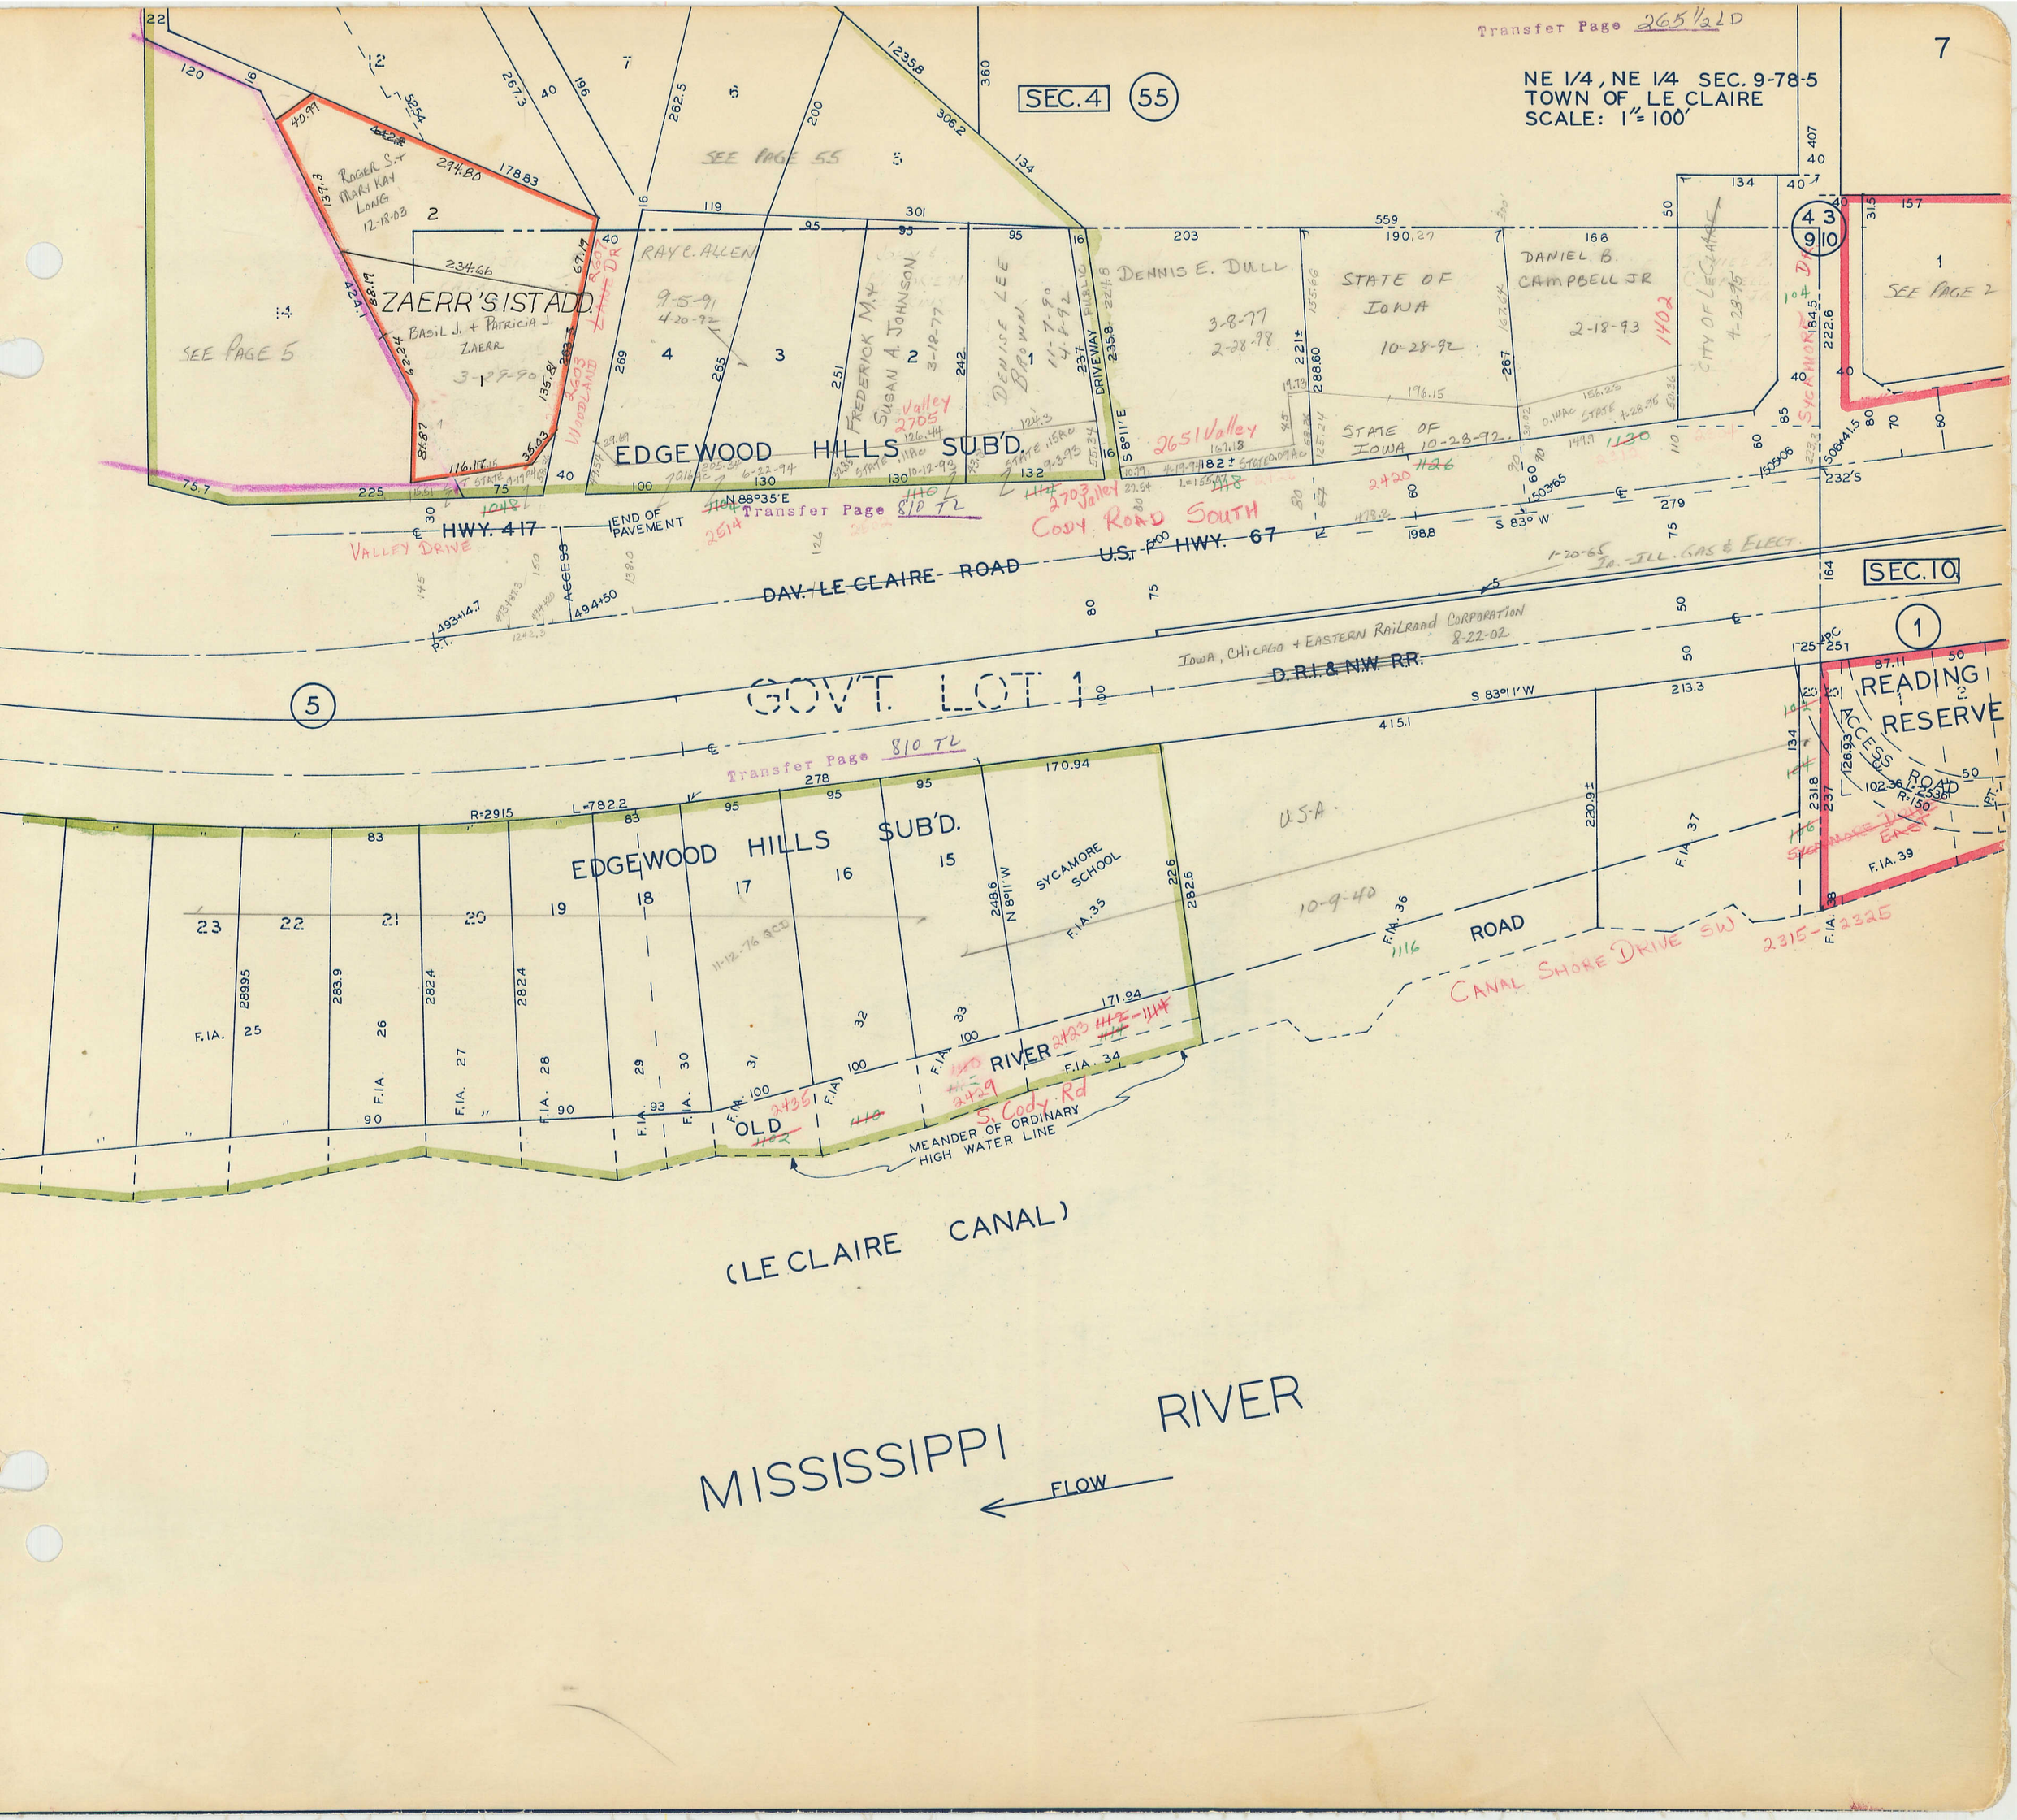

Transfer Page 265½LD
7
NE 1/4, NE 1/4 SEC. 9-78-5
TOWN OF LE CLAIRE
SCALE: 1" = 100'
SEC. 4
55
SEE PAGE 55
SEE PAGE 5
SEE PAGE 2
ZAERR'S 1ST ADD.
BASIL J. + PATRICIA J. ZAERR
3-29-90
ROGER S. + MARY KAY LONG 12-18-03
RAY C. ALLEN
9-5-91
4-20-92
FREDERICK M. + SUSAN A. JOHNSON
3-12-77
DENISE LEE BROWN
11-7-90
4-8-92
DENNIS E. DULL
3-8-77
2-28-98
STATE OF IOWA
10-28-92
DANIEL B. CAMPBELL JR
2-18-93
CITY OF LE CLAIRE
4-28-95
EDGEWOOD HILLS SUB'D.
Transfer Page 810 TL
HWY. 417
VALLEY DRIVE
END OF PAVEMENT
ACCESS
DAV. LE CLAIRE ROAD
U.S. HWY. 67
CODY ROAD SOUTH
2651 Valley
2705 Valley
2703 Valley
2514
2420
1402
1130
1126
1118
1110
1048
1-20-65
IA.-ILL. GAS & ELECT.
SEC. 10
1
READING RESERVE
ACCESS ROAD
SYCAMORE DRIVE EAST
F.IA. 39
F.IA. 38
2315-2325
IOWA, CHICAGO + EASTERN RAILROAD CORPORATION 8-22-02
D.R.I. & N.W. R.R.
GOV'T. LOT 1
5
Transfer Page 810 TL
EDGEWOOD HILLS SUB'D.
SYCAMORE SCHOOL
F.IA. 35
U.S.A.
10-9-40
ROAD
CANAL SHORE DRIVE SW
F.IA. 36
F.IA. 37
1116
F.IA. 34
2423
1112-1114
2429
1110
S. Cody Rd
OLD RIVER
2435
1102
MEANDER OF ORDINARY HIGH WATER LINE
(LE CLAIRE CANAL)
MISSISSIPPI RIVER
FLOW