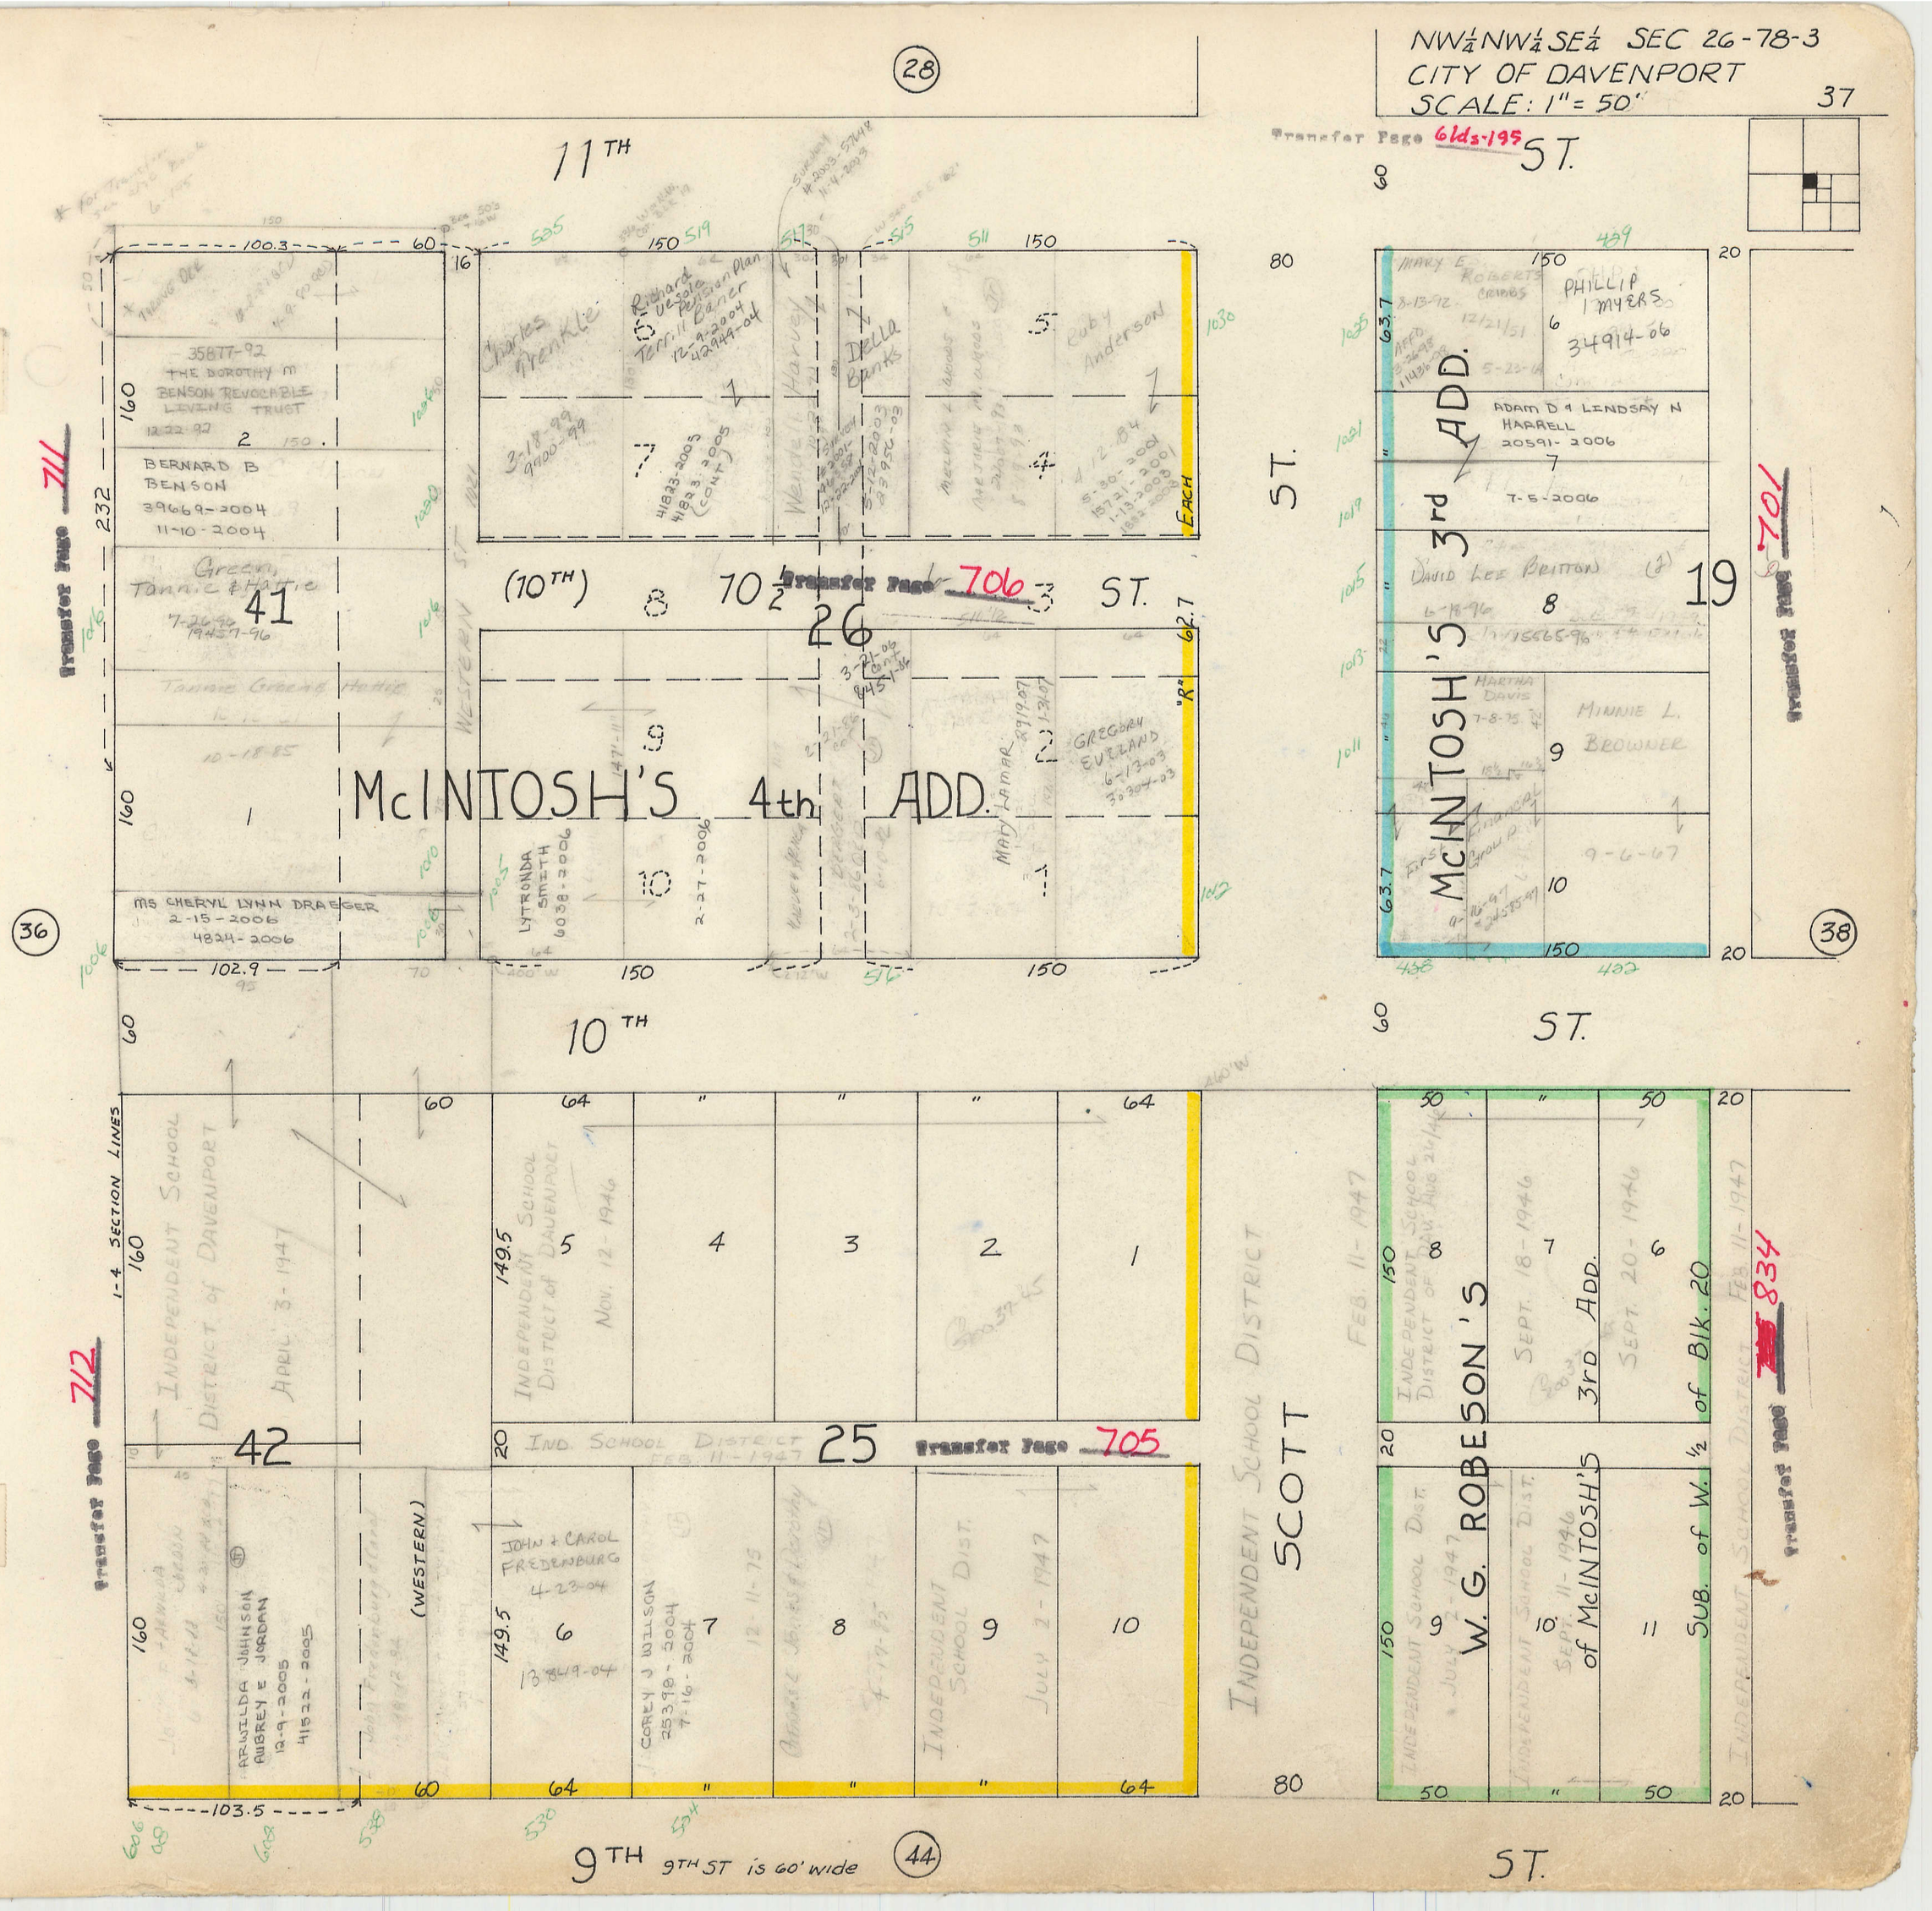

NW¼NW¼SE¼ SEC 26-78-3
CITY OF DAVENPORT
SCALE: 1" = 50'
37
Transfer Page 6lds-195
11TH ST.
10TH ST.
9TH ST.
McINTOSH'S 4th ADD.
McINTOSH'S 3rd ADD.
W. G. ROBESON'S 3rd ADD.
SUB. of W. ½ of Blk. 20
SCOTT
26
19
25
42
41
Transfer Page 706
Transfer Page 705
Transfer Page 711
Transfer Page 712
Transfer Page 701
Transfer Page 834
1-4 SECTION LINES
(10TH)
(WESTERN)
9TH ST is 60' wide
(28)
(36)
(38)
(44)