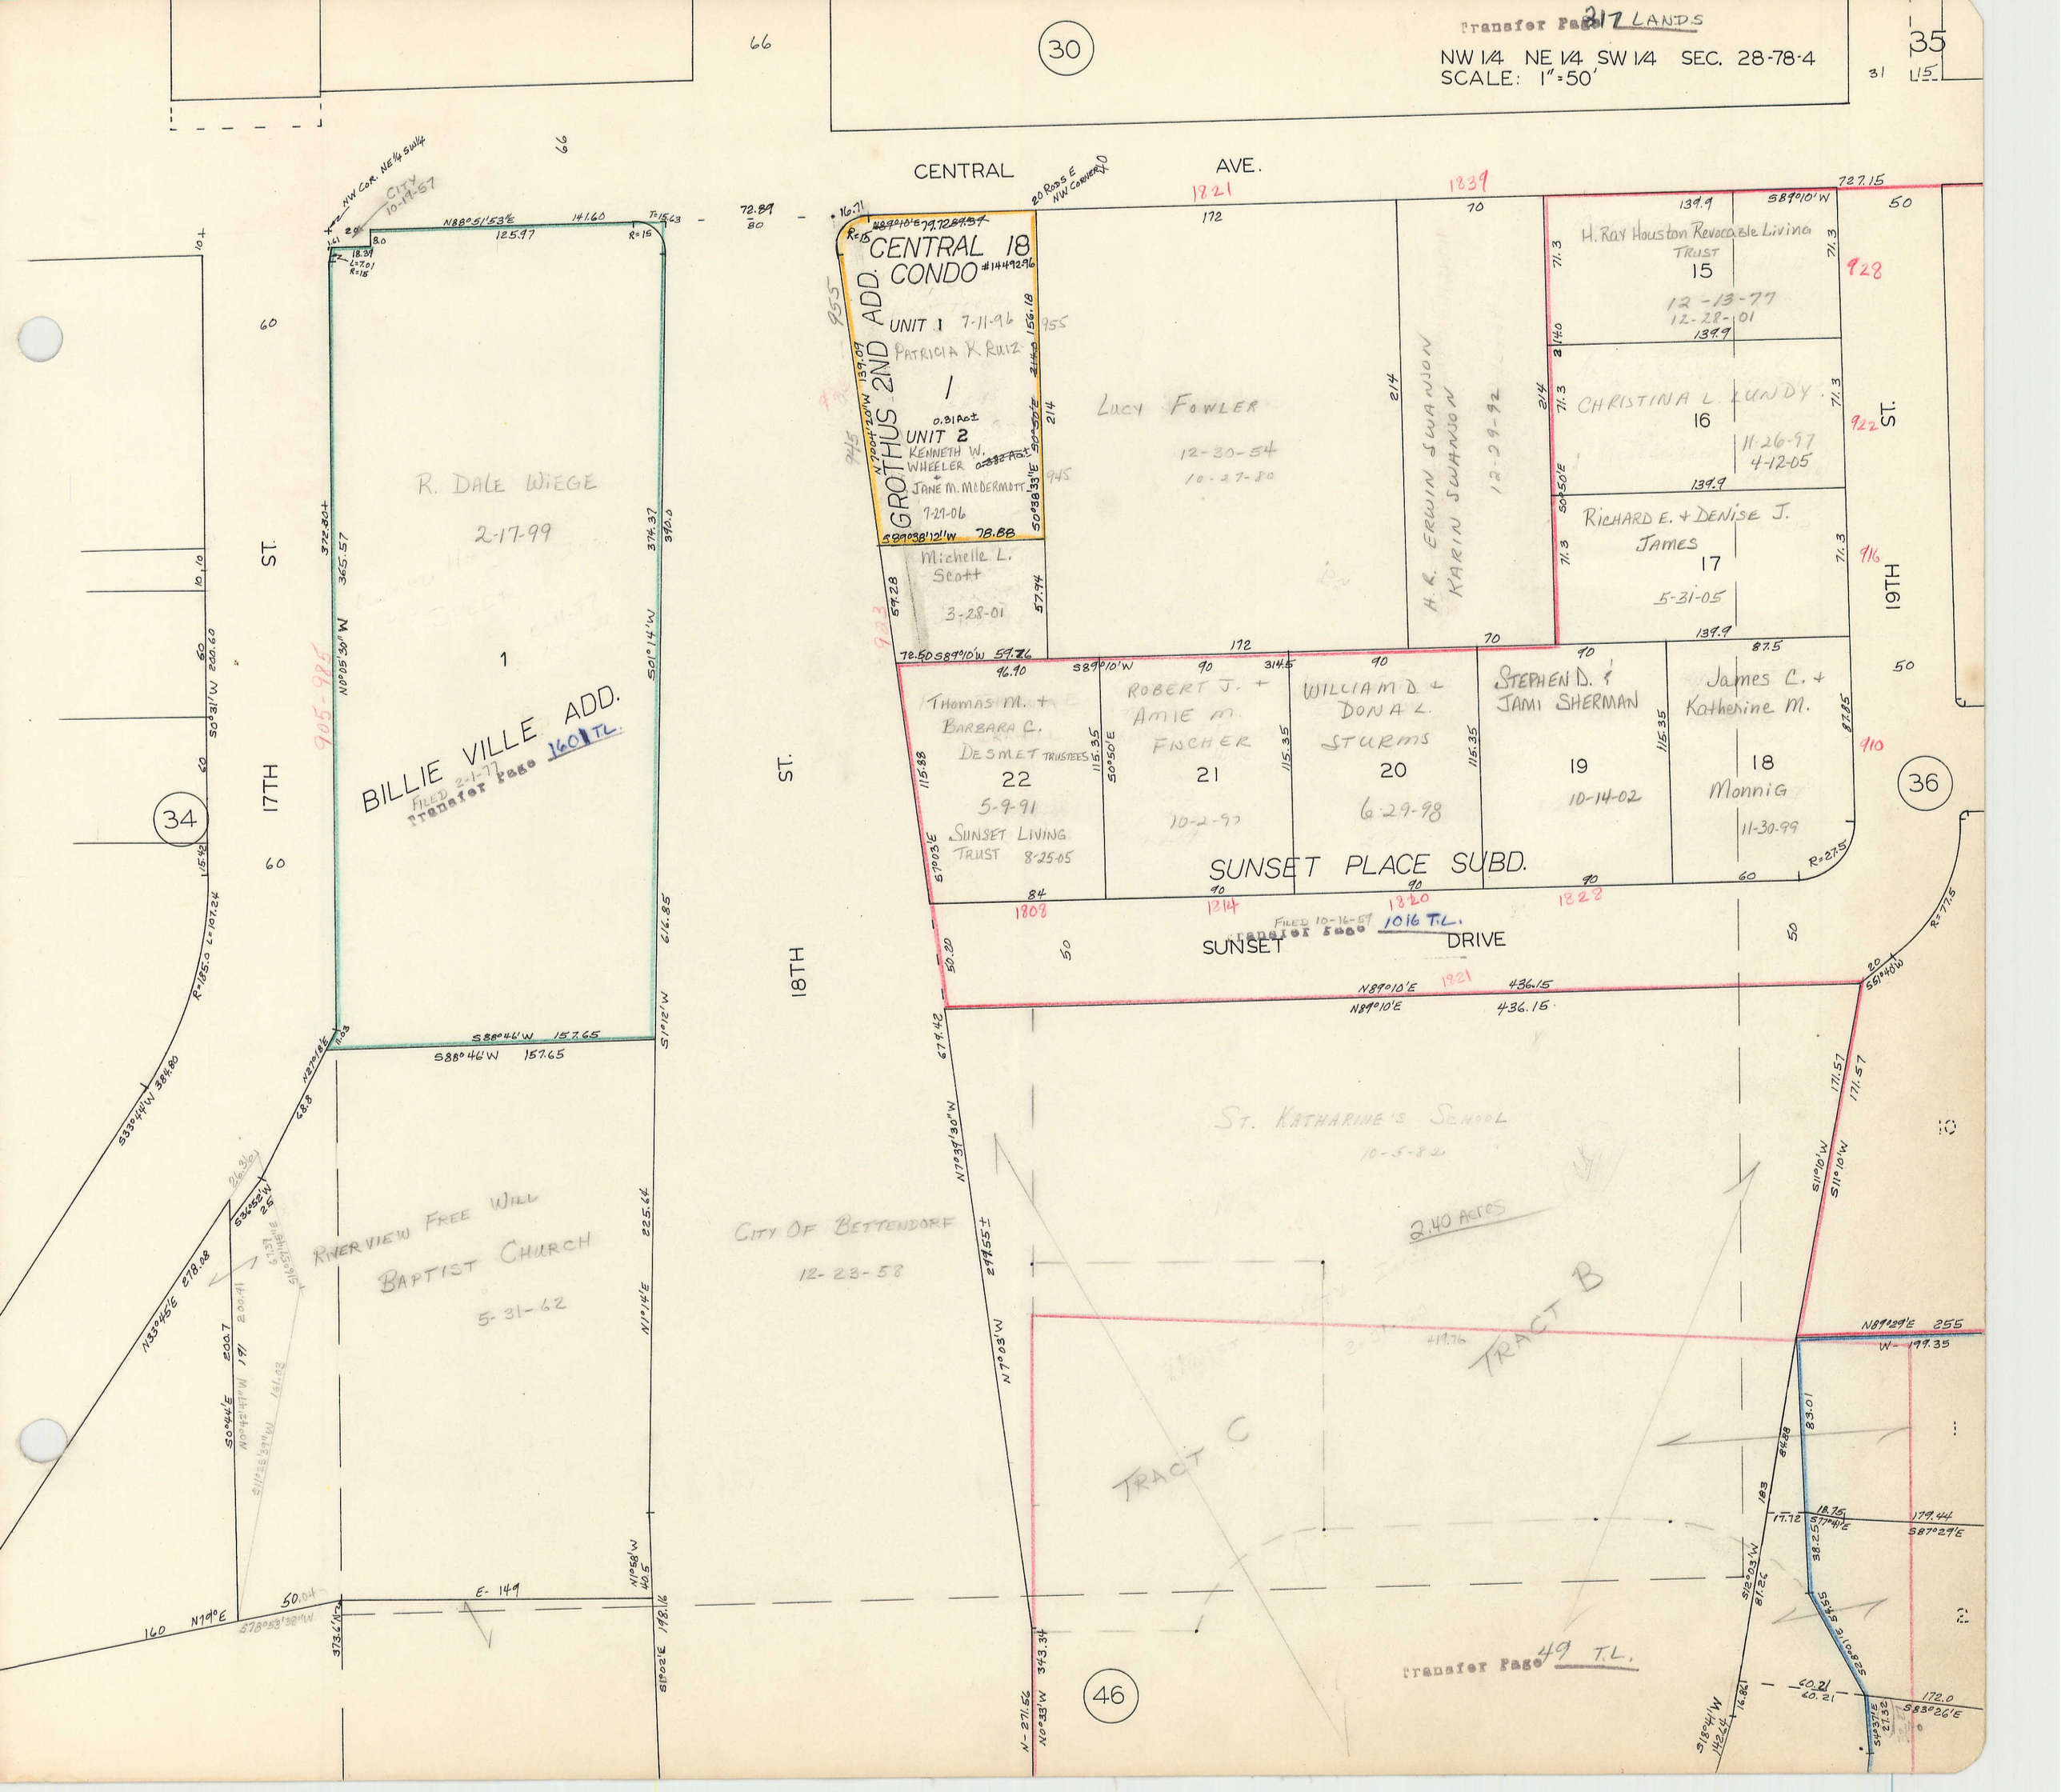

Transfer Page 217 LANDS
NW 1/4 NE 1/4 SW 1/4 SEC. 28-78-4
SCALE: 1"=50'
CENTRAL AVE.
CENTRAL 18 CONDO #1449296
GROTHUS 2ND ADD.
UNIT 1 7-11-96
PATRICIA K RUIZ
UNIT 2
KENNETH W. WHEELER
JANE M. MCDERMOTT
7-27-06
Michelle L. Scott
3-28-01
LUCY FOWLER
12-30-54
10-27-80
H. R. ERWIN SWANSON
KARIN SWANSON
12-29-92
H. RAY Houston Revocable Living TRUST
15
12-13-77
12-28-01
CHRISTINA L. LUNDY
16
11-26-97
4-12-05
RICHARD E. + DENISE J. JAMES
17
5-31-05
R. DALE WIEGE
2-17-99
1
BILLIE VILLE ADD.
FILED 2-1-77
Transfer Page 1601 T.L.
Thomas M. + Barbara C. Desmet TRUSTEES
22
5-9-91
SUNSET LIVING TRUST 8-25-05
ROBERT J. + AMIE M. FISCHER
21
10-2-97
WILLIAM D. + DONA L. STURMS
20
6-29-98
STEPHEN D. & JAMI SHERMAN
19
10-14-02
James C. + Katherine M.
18
Monnig
11-30-99
SUNSET PLACE SUBD.
FILED 10-16-59
Transfer Page 1016 T.L.
SUNSET DRIVE
17TH ST.
18TH ST.
19TH ST.
St. KATHARINE'S SCHOOL
10-5-82
2.40 Acres
TRACT B
TRACT C
RIVERVIEW FREE WILL BAPTIST CHURCH
5-31-62
CITY OF BETTENDORF
12-23-58
Transfer Page 49 T.L.