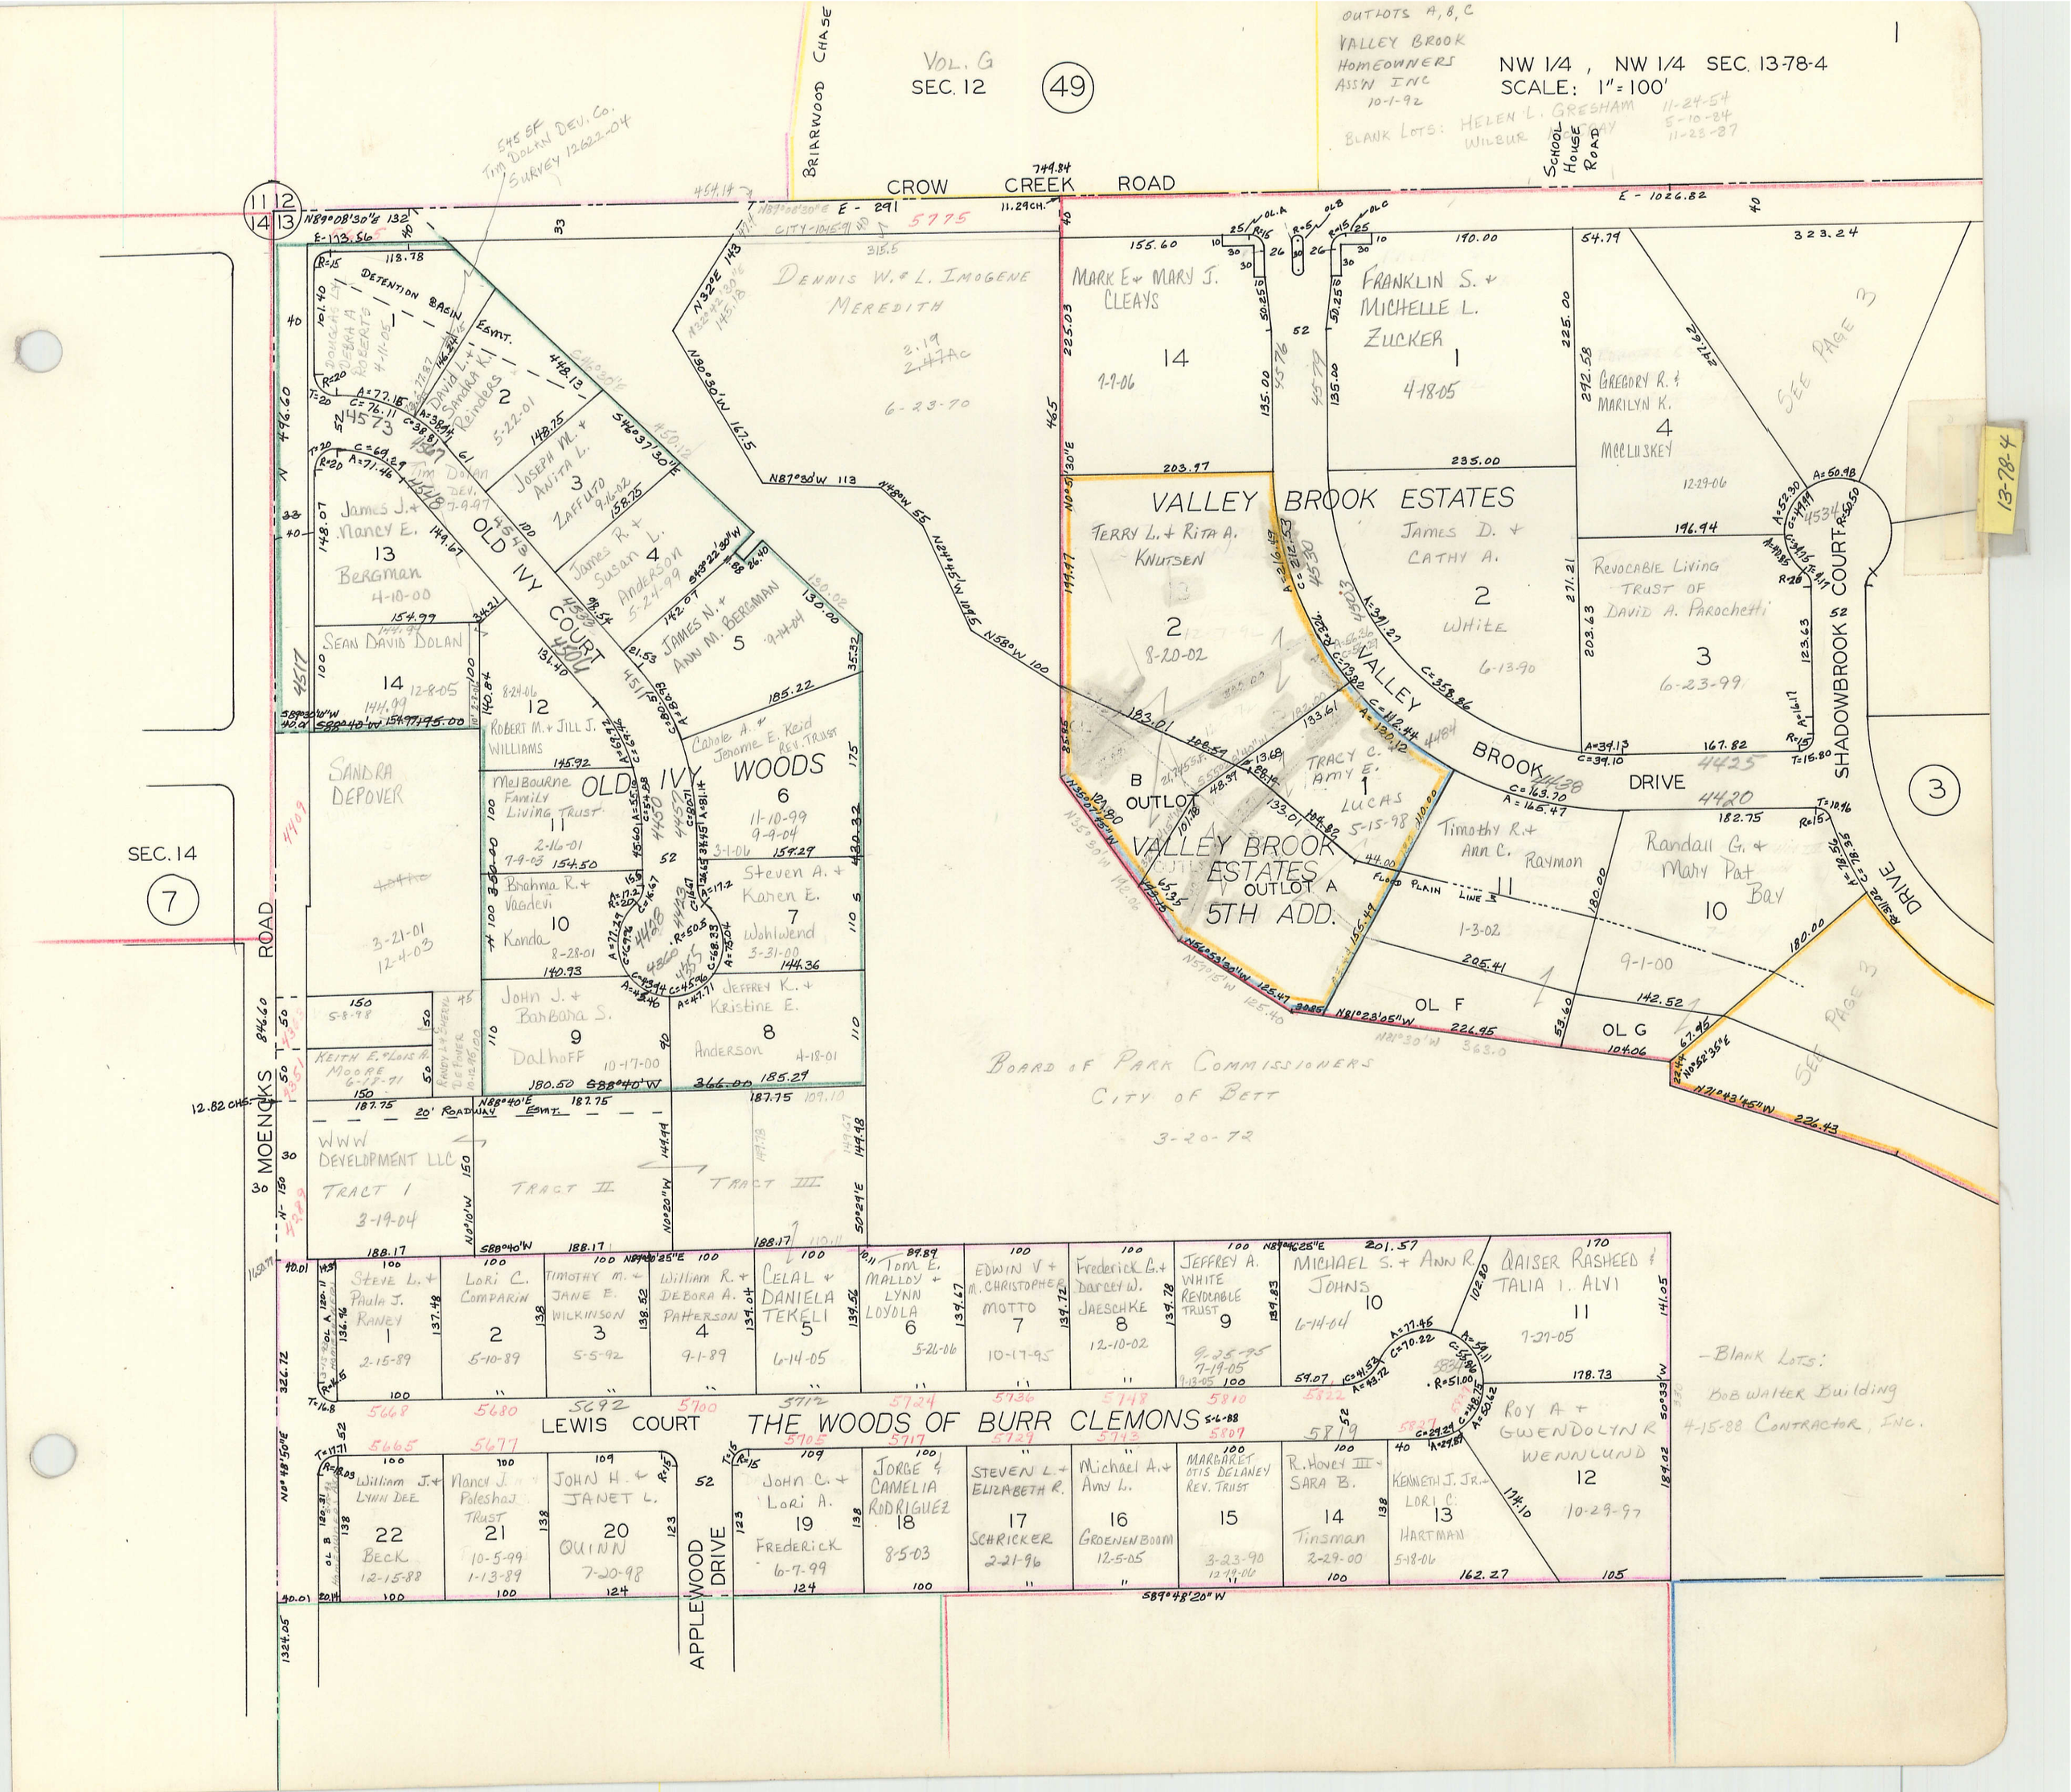

VOL. G
SEC. 12
49
OUTLOTS A, B, C
VALLEY BROOK HOMEOWNERS ASS'N INC 10-1-92
NW 1/4 , NW 1/4 SEC. 13-78-4
SCALE: 1" = 100'
BLANK LOTS: HELEN L. GRESHAM 11-24-54
WILBUR 5-10-84
11-23-87
BRIARWOOD CHASE
SCHOOL HOUSE ROAD
CROW CREEK ROAD
545 SF TIM DOLAN DEV. CO. SURVEY 12622-04
DENNIS W. & L. IMOGENE MEREDITH
MARK E. & MARY J. CLEAYS
FRANKLIN S. & MICHELLE L. ZUCKER
GREGORY R. & MARILYN K. MCCLUSKEY
SEE PAGE 3
13-78-4
VALLEY BROOK ESTATES
TERRY L. & RITA A. KNUTSEN
JAMES D. & CATHY A. WHITE
REVOCABLE LIVING TRUST OF DAVID A. PAROCHETTI
VALLEY BROOK DRIVE
SHADOWBROOK COURT
DETENTION BASIN ESMT.
DOUGLAS L. & DEBRA A. ROBERTS
DAVID L. & SANDRA K. REINDERS
JOSEPH M. & ANITA L. ZAFFUTO
JAMES R. & SUSAN L. ANDERSON
JAMES N. & ANN M. BERGMAN
OLD IVY COURT
JAMES J. & NANCY E. BERGMAN
SEAN DAVID DOLAN
ROBERT M. & JILL J. WILLIAMS
SANDRA DEPOVER
MELBOURNE FAMILY LIVING TRUST
OLD IVY WOODS
CAROLE A. & JEROME E. KEID REV. TRUST
BRAHMA R. & VAGDEVI KONDA
STEVEN A. & KAREN E. WOHLWEND
JOHN J. & BARBARA S. DALHOFF
JEFFREY K. & KRISTINE E. ANDERSON
KEITH E. & LOIS A. MOORE
RANDY L. & SHERYL DEPOVER
WWW DEVELOPMENT LLC
TRACT I
TRACT II
TRACT III
20' ROADWAY ESMT.
SEC. 14
7
MOENCKS ROAD
B OUTLOT
VALLEY BROOK ESTATES OUTLOT A 5TH ADD.
TRACY C. & AMY E. LUCAS
TIMOTHY R. & ANN C. RAYMON
RANDALL G. & MARY PAT BAY
FLOOD PLAIN LINE
OL F
OL G
BOARD OF PARK COMMISSIONERS CITY OF BETT 3-20-72
SEE PAGE 3
3
STEVE L. & PAULA J. RANEY
LORI C. COMPARIN
TIMOTHY M. & JANE E. WILKINSON
WILLIAM R. & DEBORA A. PATTERSON
CELAL & DANIELA TEKELI
TOM E. MALLOY & LYNN LOYOLA
EDWIN V. & M. CHRISTOPHER MOTTO
FREDERICK G. & DARCEY W. JAESCHKE
JEFFREY A. WHITE REVOCABLE TRUST
MICHAEL S. & ANN R. JOHNS
QAISER RASHEED & TALIA I. ALVI
LEWIS COURT
THE WOODS OF BURR CLEMONS
WILLIAM J. & LYNN DEE BECK
NANCY J. POLESHAJ TRUST
JOHN H. & JANET L. QUINN
JOHN C. & LORI A. FREDERICK
JORGE & CAMELIA RODRIGUEZ
STEVEN L. & ELIZABETH R. SCHRICKER
MICHAEL A. & AMY L. GROENENBOOM
MARGARET OTIS DELANEY REV. TRUST
R. HOVEY III & SARA B. TINSMAN
KENNETH J. JR. & LORI C. HARTMAN
ROY A. & GWENDOLYN R. WENNLUND
APPLEWOOD DRIVE
BLANK LOTS: BOB WALTER BUILDING 4-15-88 CONTRACTOR, INC.