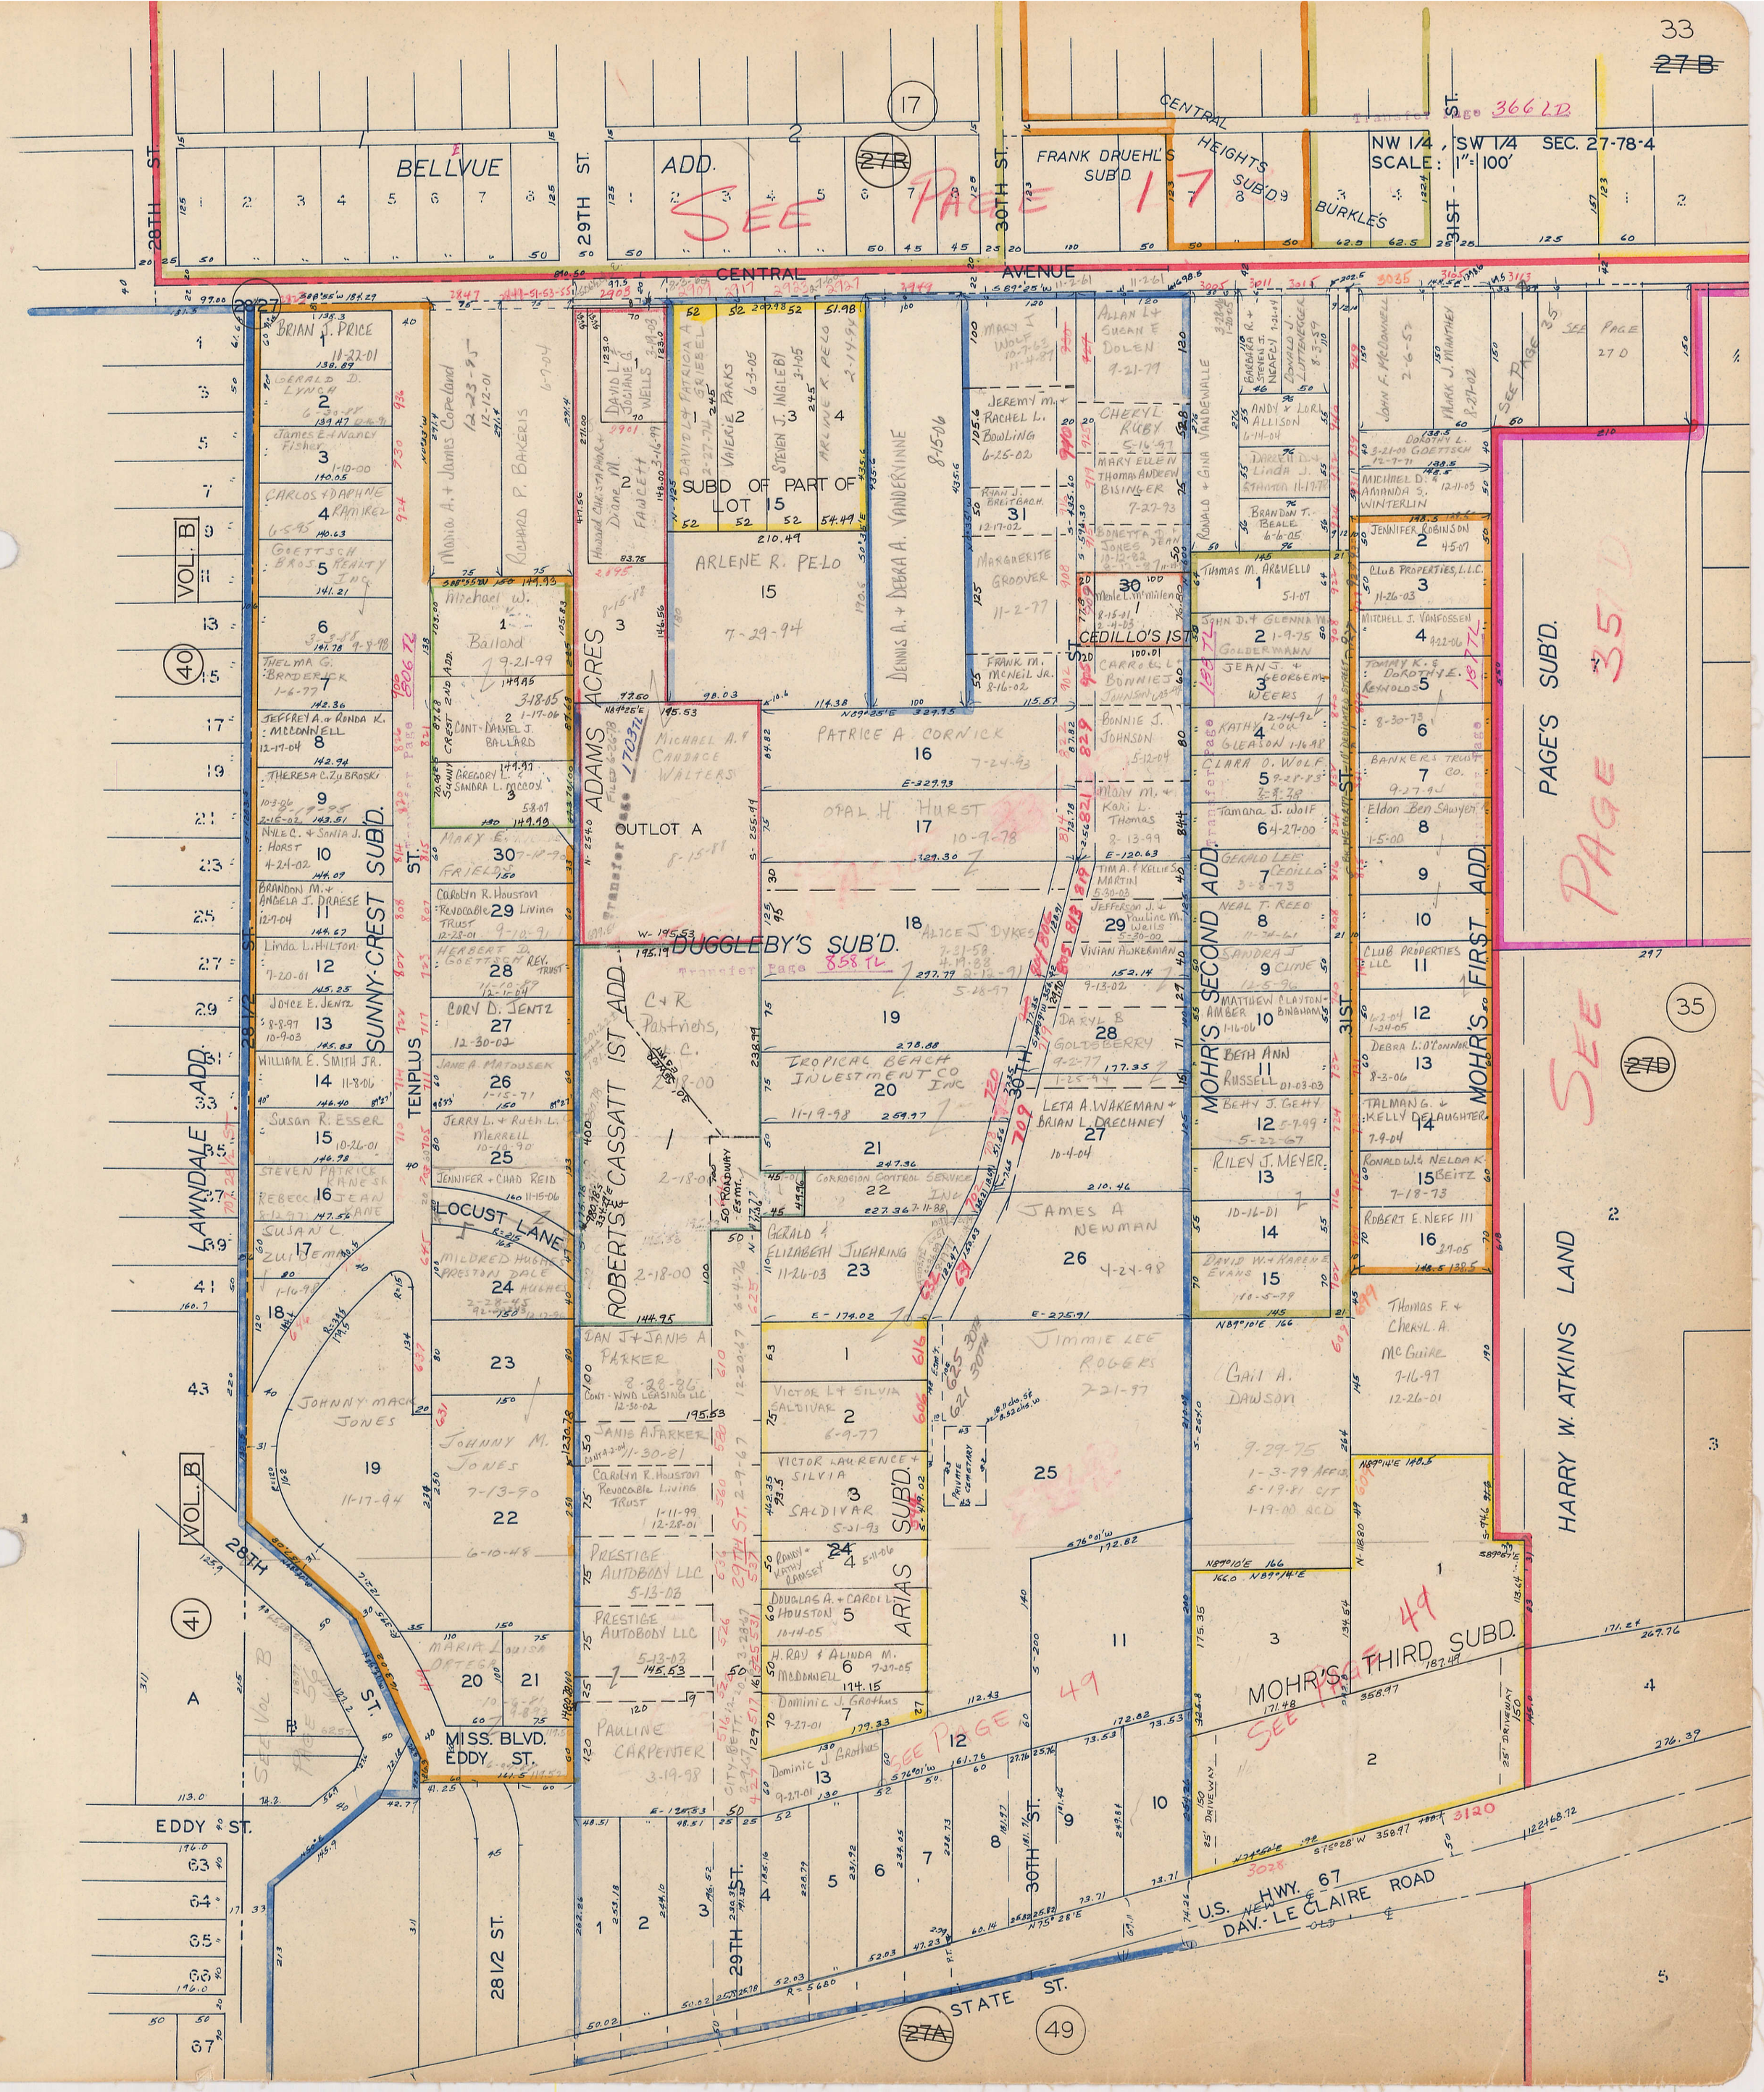
33
27B
NW 1/4, SW 1/4 SEC. 27-78-4
SCALE: 1" = 100'
BELLVUE ADD.
FRANK DRUEHL'S SUB'D.
CENTRAL HEIGHTS SUB'D
BURKLE'S
CENTRAL AVENUE
28TH ST.
29TH ST.
30TH ST.
31ST ST.
SUBD OF PART OF LOT 15
ARLENE R. PELO
DENNIS A. + DEBRA A. VANDERVINNE
CEDILLO'S 1ST
ADAMS ACRES
OUTLOT A
DUGGLEBY'S SUB'D.
ROBERTS & CASSATT 1ST ADD.
SUNNY-CREST SUB'D.
LAWNDALE ADD.
TENPLUS ST.
LOCUST LANE
MOHR'S SECOND ADD.
MOHR'S FIRST ADD.
PAGE'S SUB'D.
HARRY W. ATKINS LAND
MOHR'S THIRD SUBD.
ARIAS SUB'D.
MISS. BLVD.
EDDY ST.
STATE ST.
U.S. HWY. 67
DAV.-LE CLAIRE ROAD
VOL. B
SEE PAGE 17
SEE PAGE 35
SEE PAGE 49