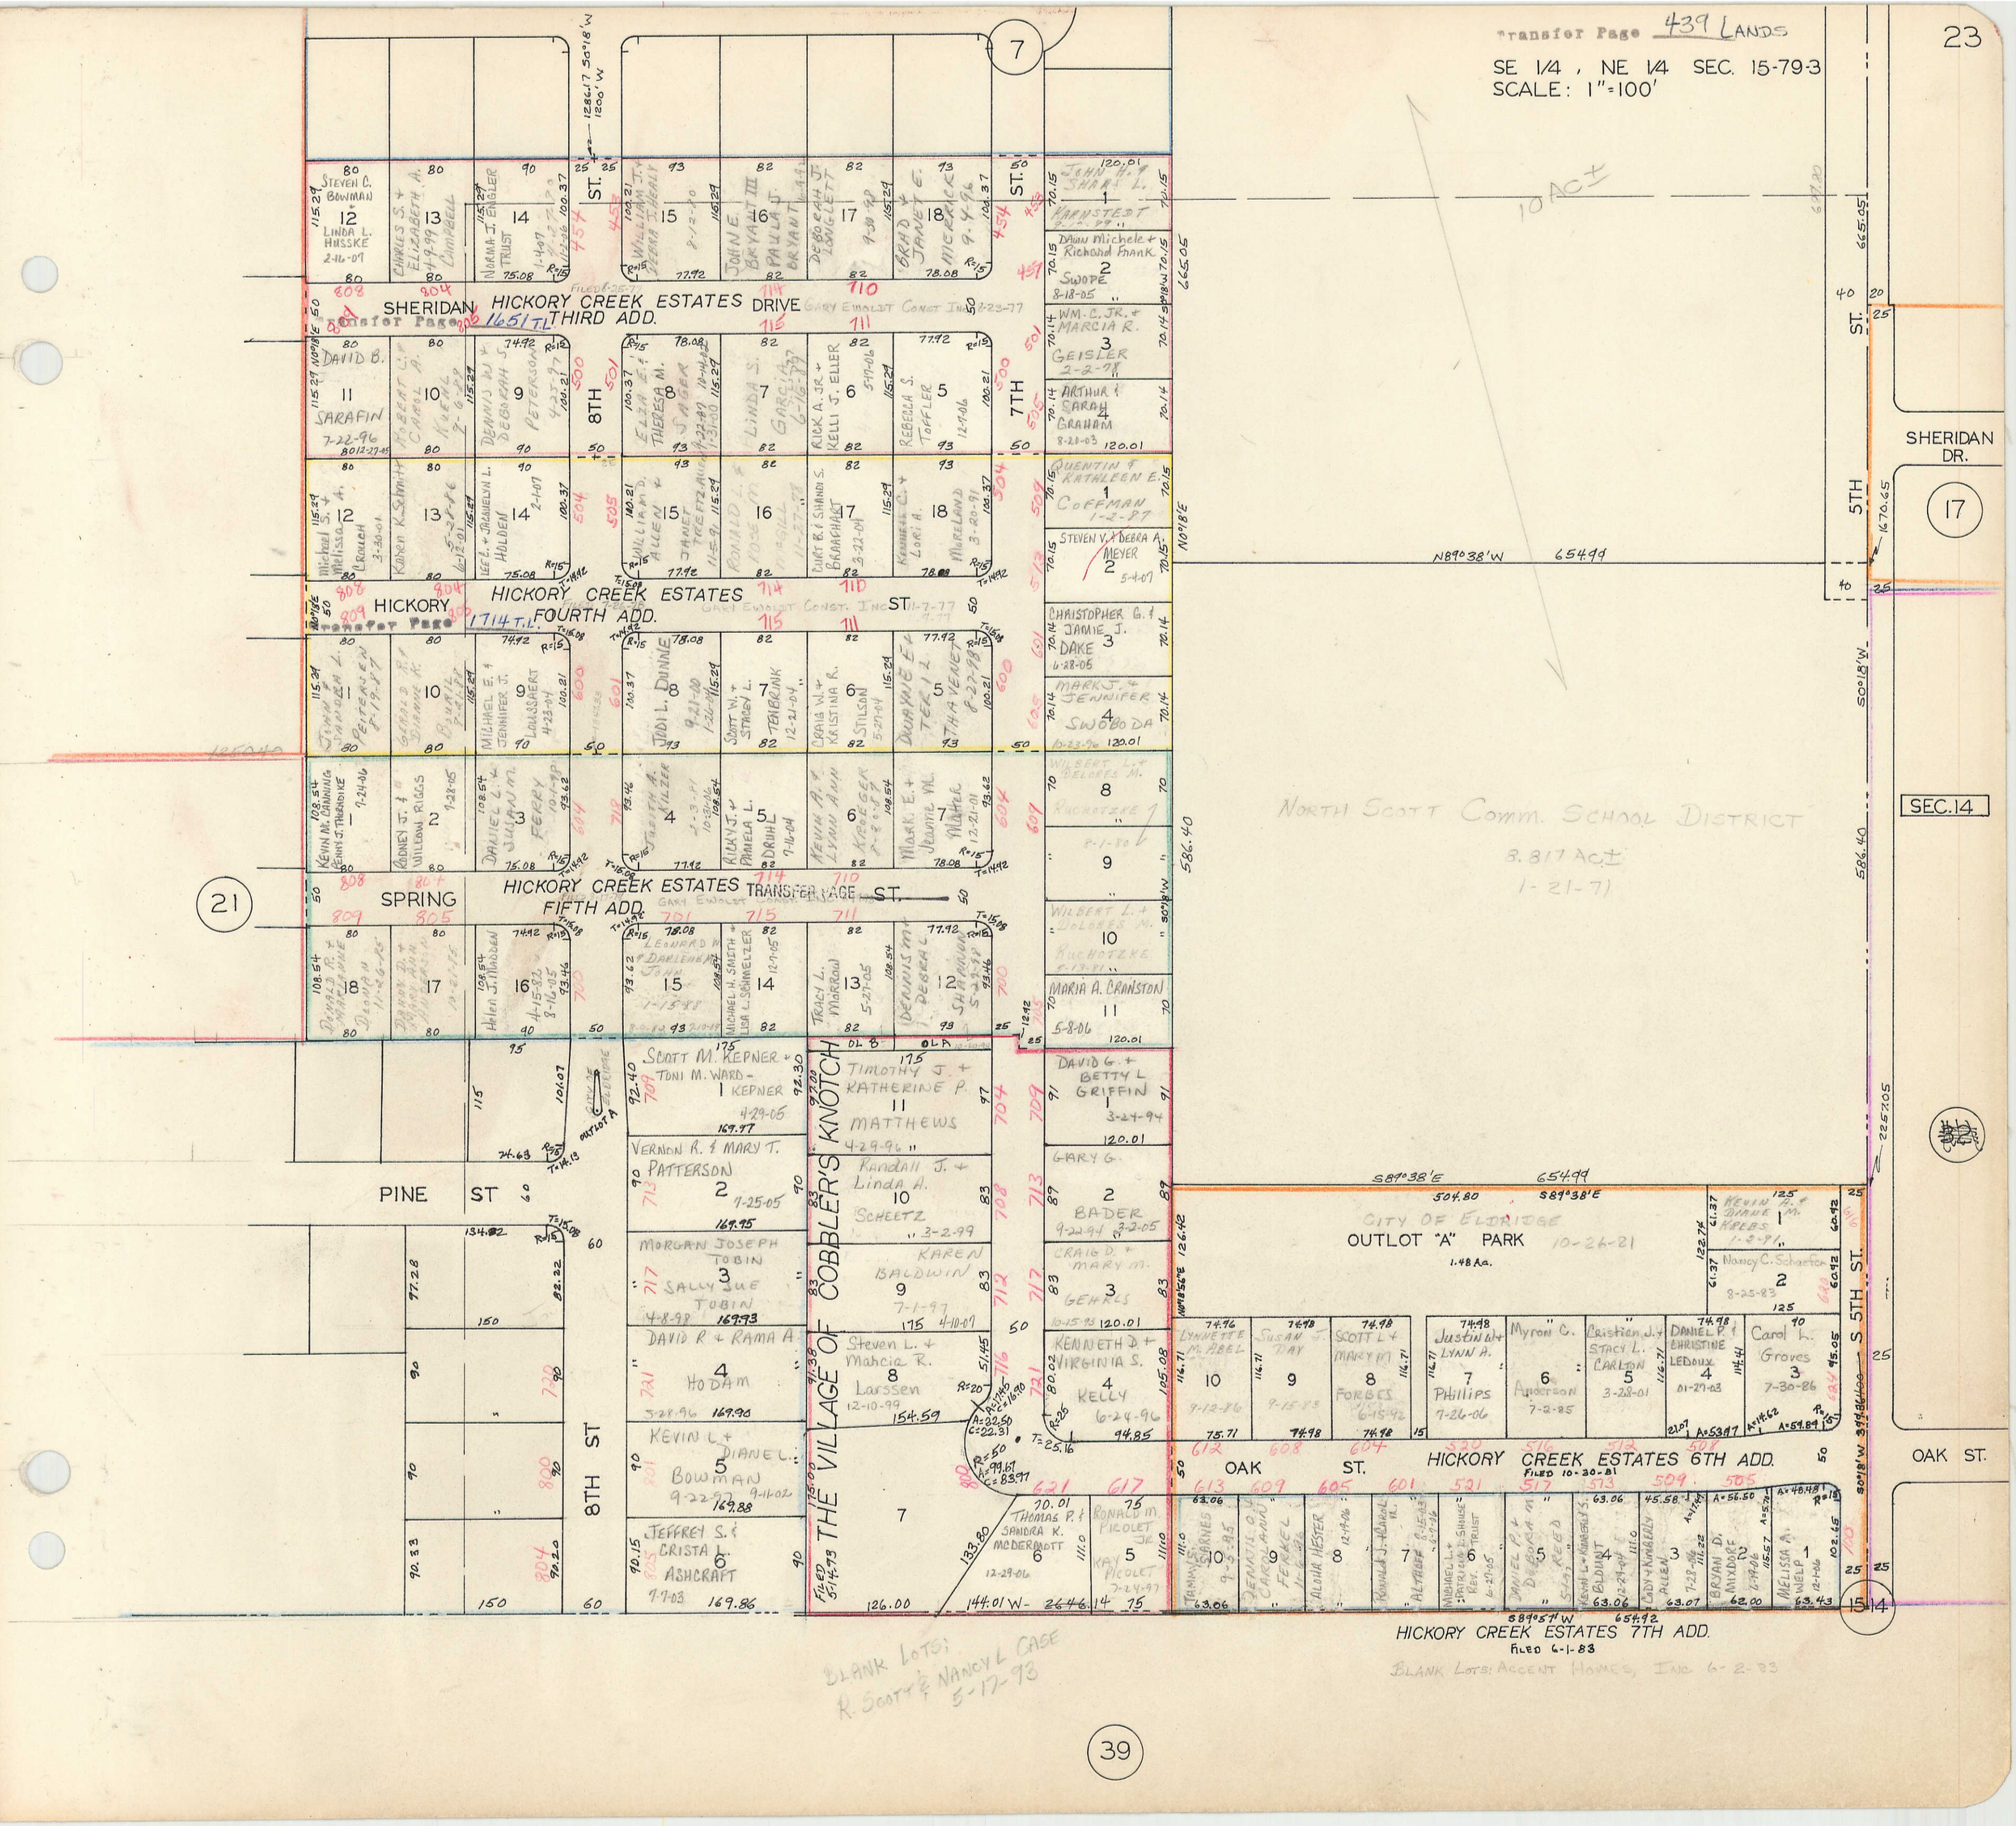

Transfer Page 439 LANDS
SE 1/4 , NE 1/4 SEC. 15-79-3
SCALE: 1"=100'
23
SHERIDAN DRIVE
HICKORY CREEK ESTATES THIRD ADD.
HICKORY CREEK ESTATES FOURTH ADD.
HICKORY CREEK ESTATES FIFTH ADD.
SPRING ST.
PINE ST
8TH ST
7TH ST
5TH ST
SHERIDAN DR.
OAK ST.
S 5TH ST.
THE VILLAGE OF COBBLER'S KNOTCH
NORTH SCOTT COMM. SCHOOL DISTRICT
8.817 AC±
1-21-71
CITY OF ELDRIDGE
OUTLOT "A" PARK
1.48 Ac.
HICKORY CREEK ESTATES 6TH ADD.
FILED 10-30-81
HICKORY CREEK ESTATES 7TH ADD.
FILED 6-1-83
BLANK LOTS: ACCENT HOMES, INC 6-2-83
BLANK LOTS: R. SCOTT & NANCY L CASE 5-17-93
SEC.14
N89°38'W 654.99
S89°38'E 654.99
S89°57'W 654.92
N0°18'E
S0°18'W
665.05
586.40
1670.65
2257.05