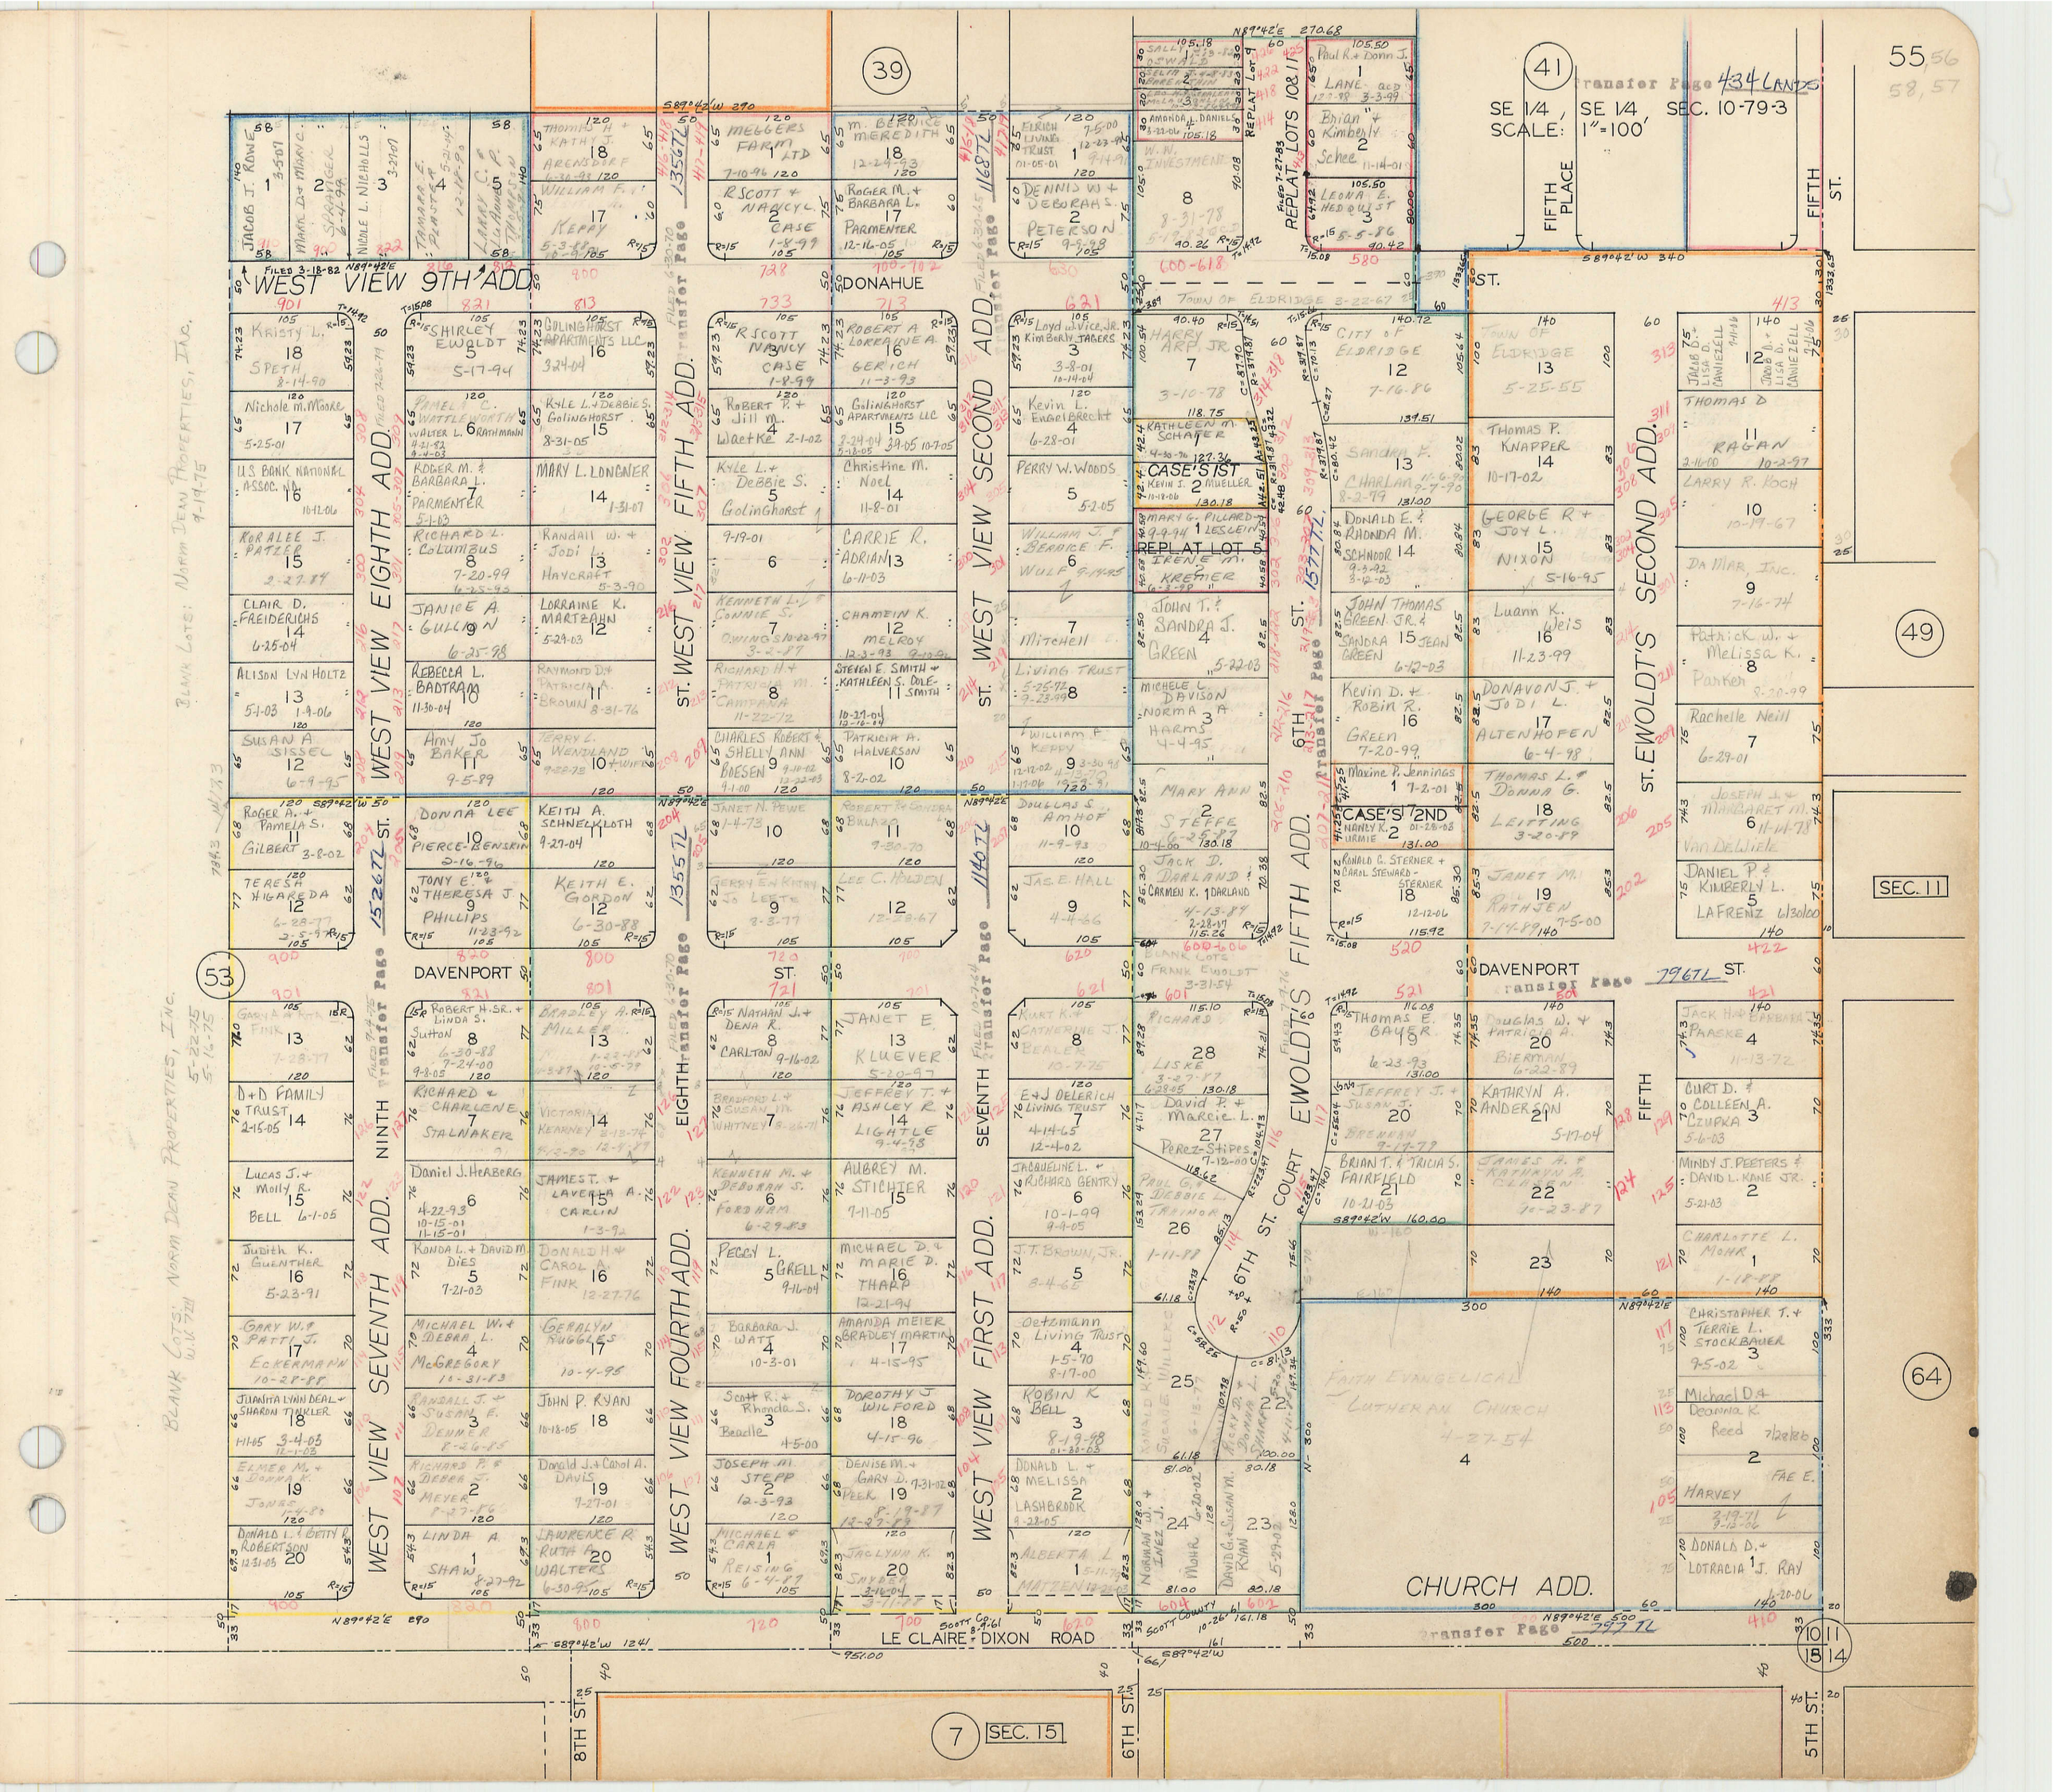

SE 1/4, SE 1/4, SEC. 10-79-3
SCALE: 1"=100'
Transfer Page 434 LANDS
55, 56
58, 57
39
41
49
53
64
7
SEC. 11
SEC. 15
WEST VIEW 9TH ADD.
WEST VIEW EIGHTH ADD.
WEST VIEW SEVENTH ADD.
WEST VIEW FIFTH ADD.
WEST VIEW FOURTH ADD.
WEST VIEW SECOND ADD.
WEST VIEW FIRST ADD.
ST. EWOLDT'S SECOND ADD.
ST. EWOLDT'S FIFTH ADD.
CHURCH ADD.
FAITH EVANGELICAL LUTHERAN CHURCH
DONAHUE
DAVENPORT ST.
LE CLAIRE - DIXON ROAD
FIFTH PLACE
FIFTH ST.
6TH ST. COURT
8TH ST.
6TH ST.
5TH ST.
REPLAT LOTS 10 & 11
REPLAT LOT 5
TOWN OF ELDRIDGE
BLANK LOTS: NORM DEAN PROPERTIES, INC.