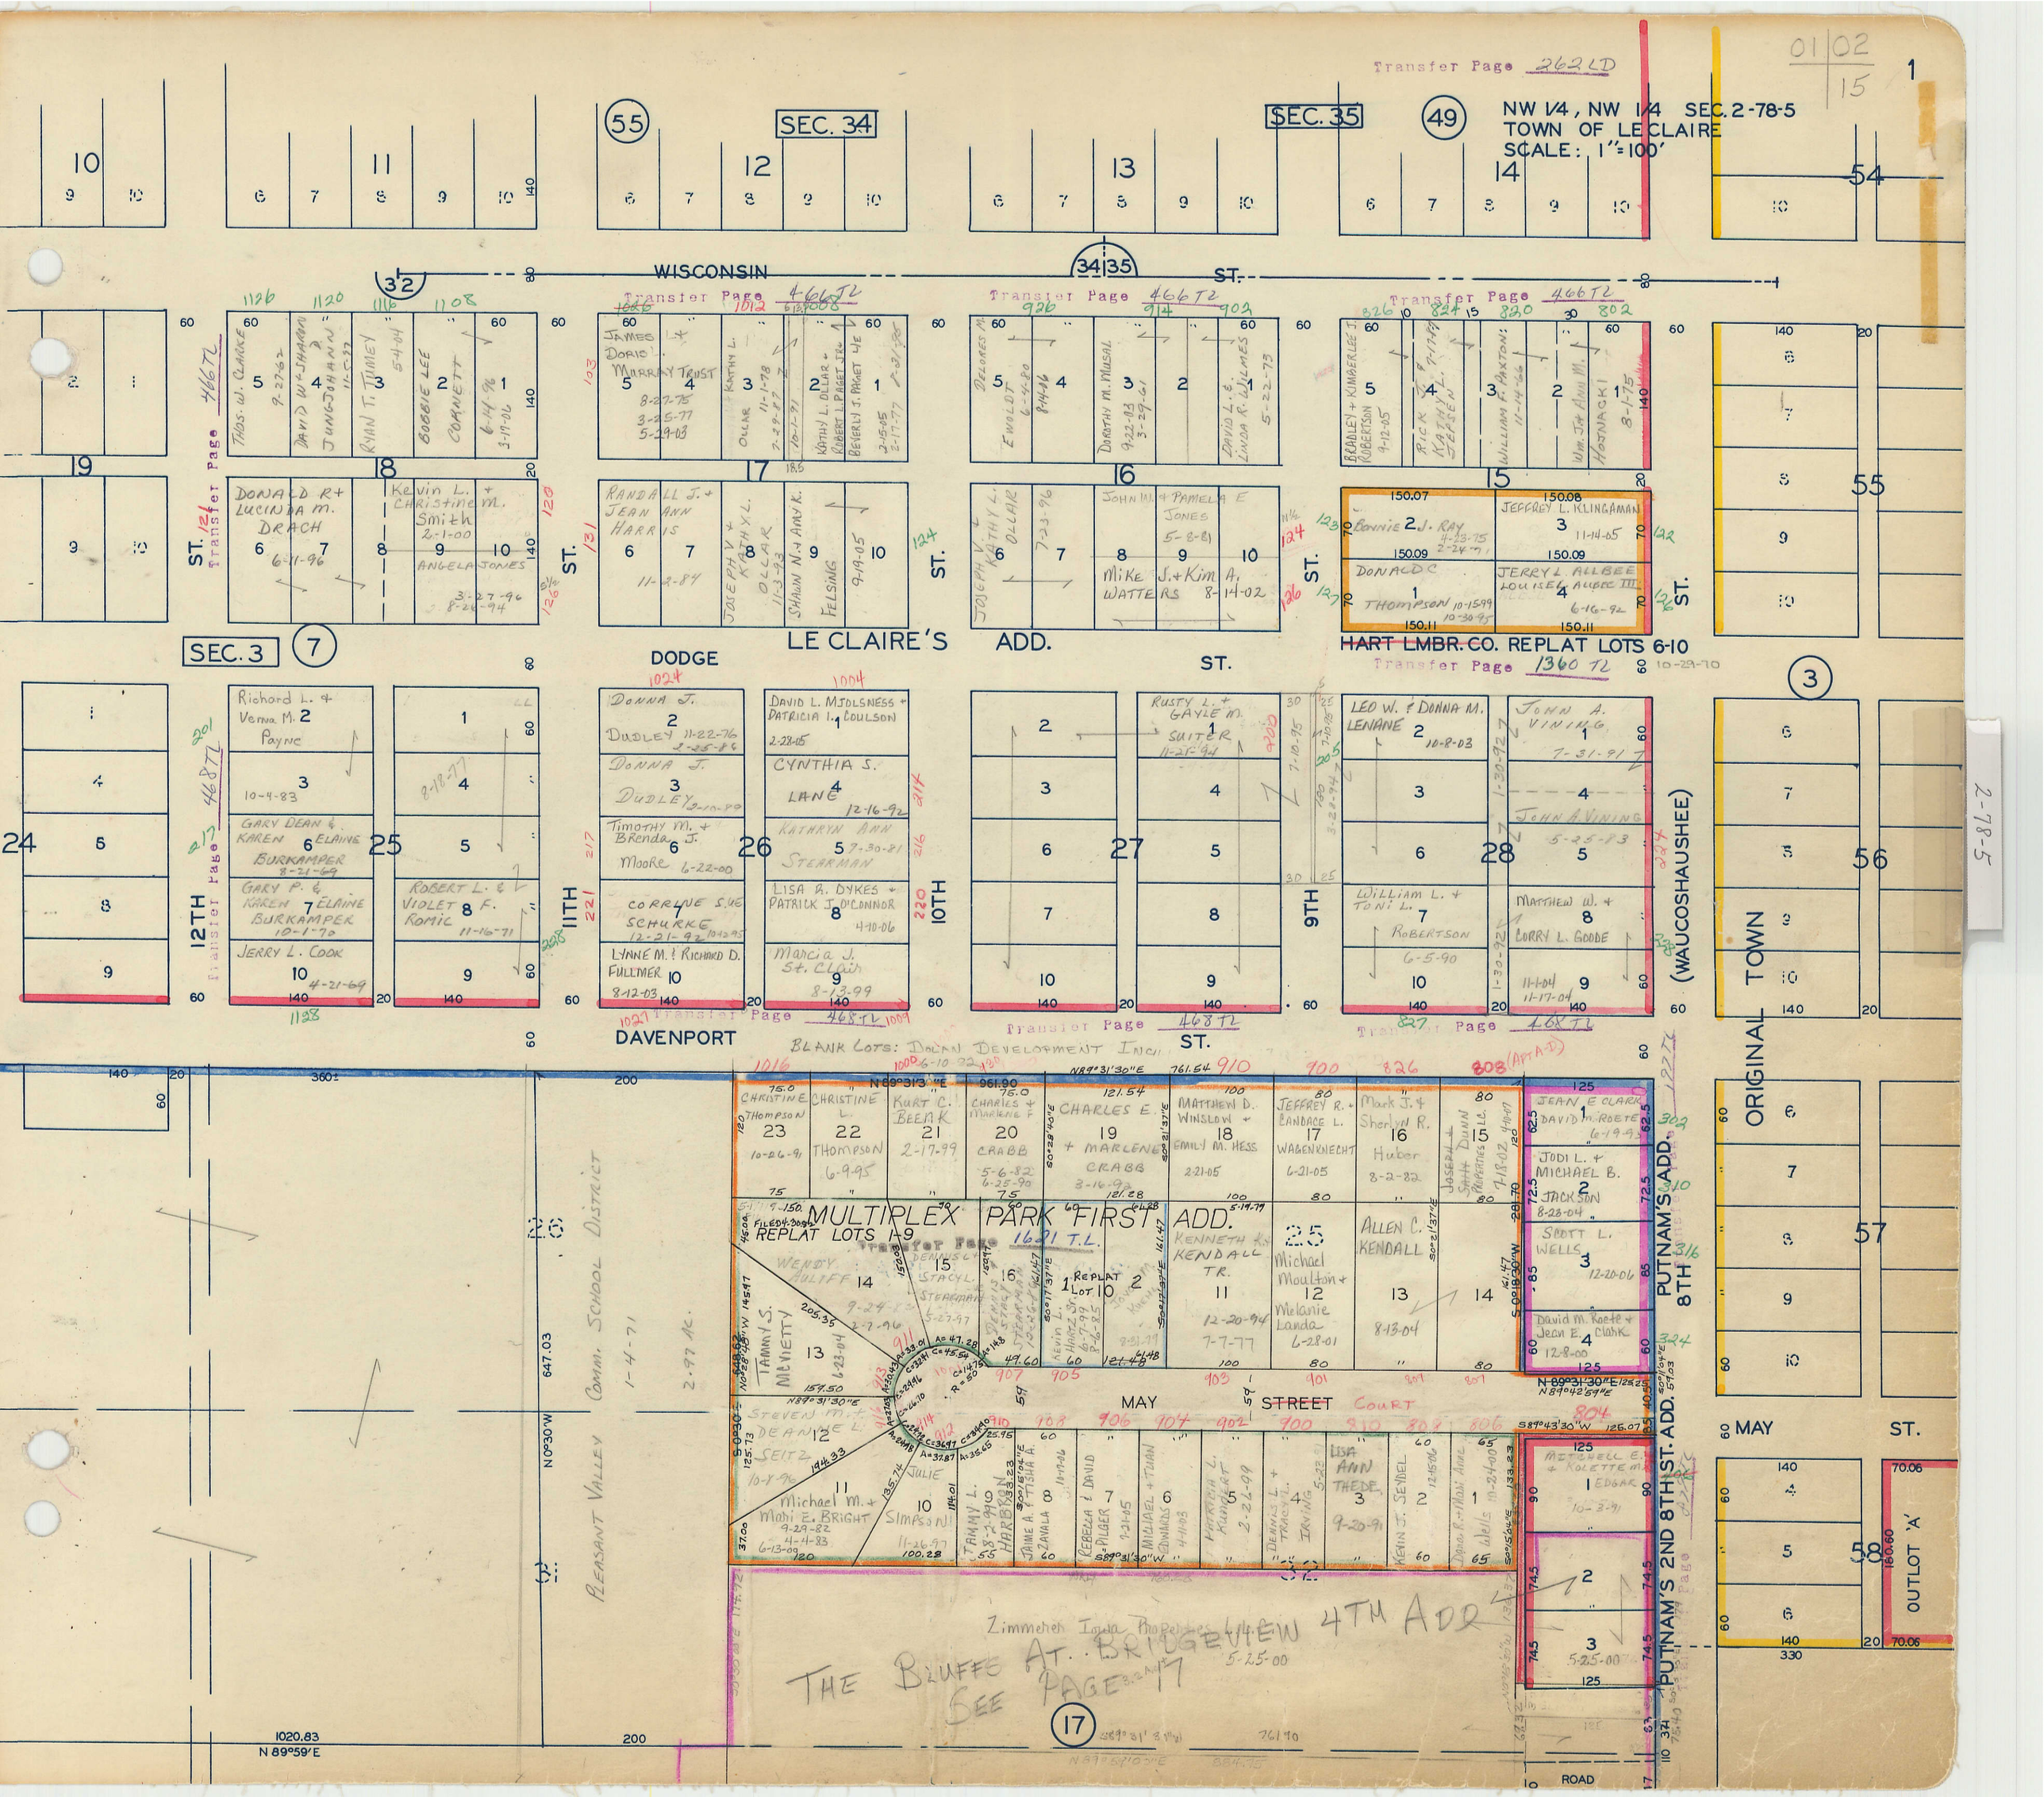

Transfer Page 262 LD
01 02 / 15
1
NW 1/4, NW 1/4 SEC. 2-78-5
TOWN OF LE CLAIRE
SCALE: 1"=100'
SEC. 34
SEC. 35
SEC. 3
WISCONSIN ST.
DODGE ST.
DAVENPORT ST.
LE CLAIRE'S ADD.
HART LMBR. CO. REPLAT LOTS 6-10
Transfer Page 1360 TL
Transfer Page 466 TL
Transfer Page 468 TL
Transfer Page 1621 T.L.
12TH ST.
11TH ST.
10TH ST.
9TH ST.
ORIGINAL TOWN (WAUCOSHAUSHEE)
PUTNAM'S ADD.
PUTNAM'S 2ND 8TH ST. ADD.
MAY ST.
OUTLOT 'A'
MULTIPLEX PARK FIRST ADD.
REPLAT LOTS 1-9
MAY STREET COURT
BLANK LOTS: DOLAN DEVELOPMENT INC.
PLEASANT VALLEY COMM. SCHOOL DISTRICT
Zimmerer Iowa Properties L.L.
THE BLUFFS AT BRIDGEVIEW 4TH ADD
SEE PAGE 17
ROAD