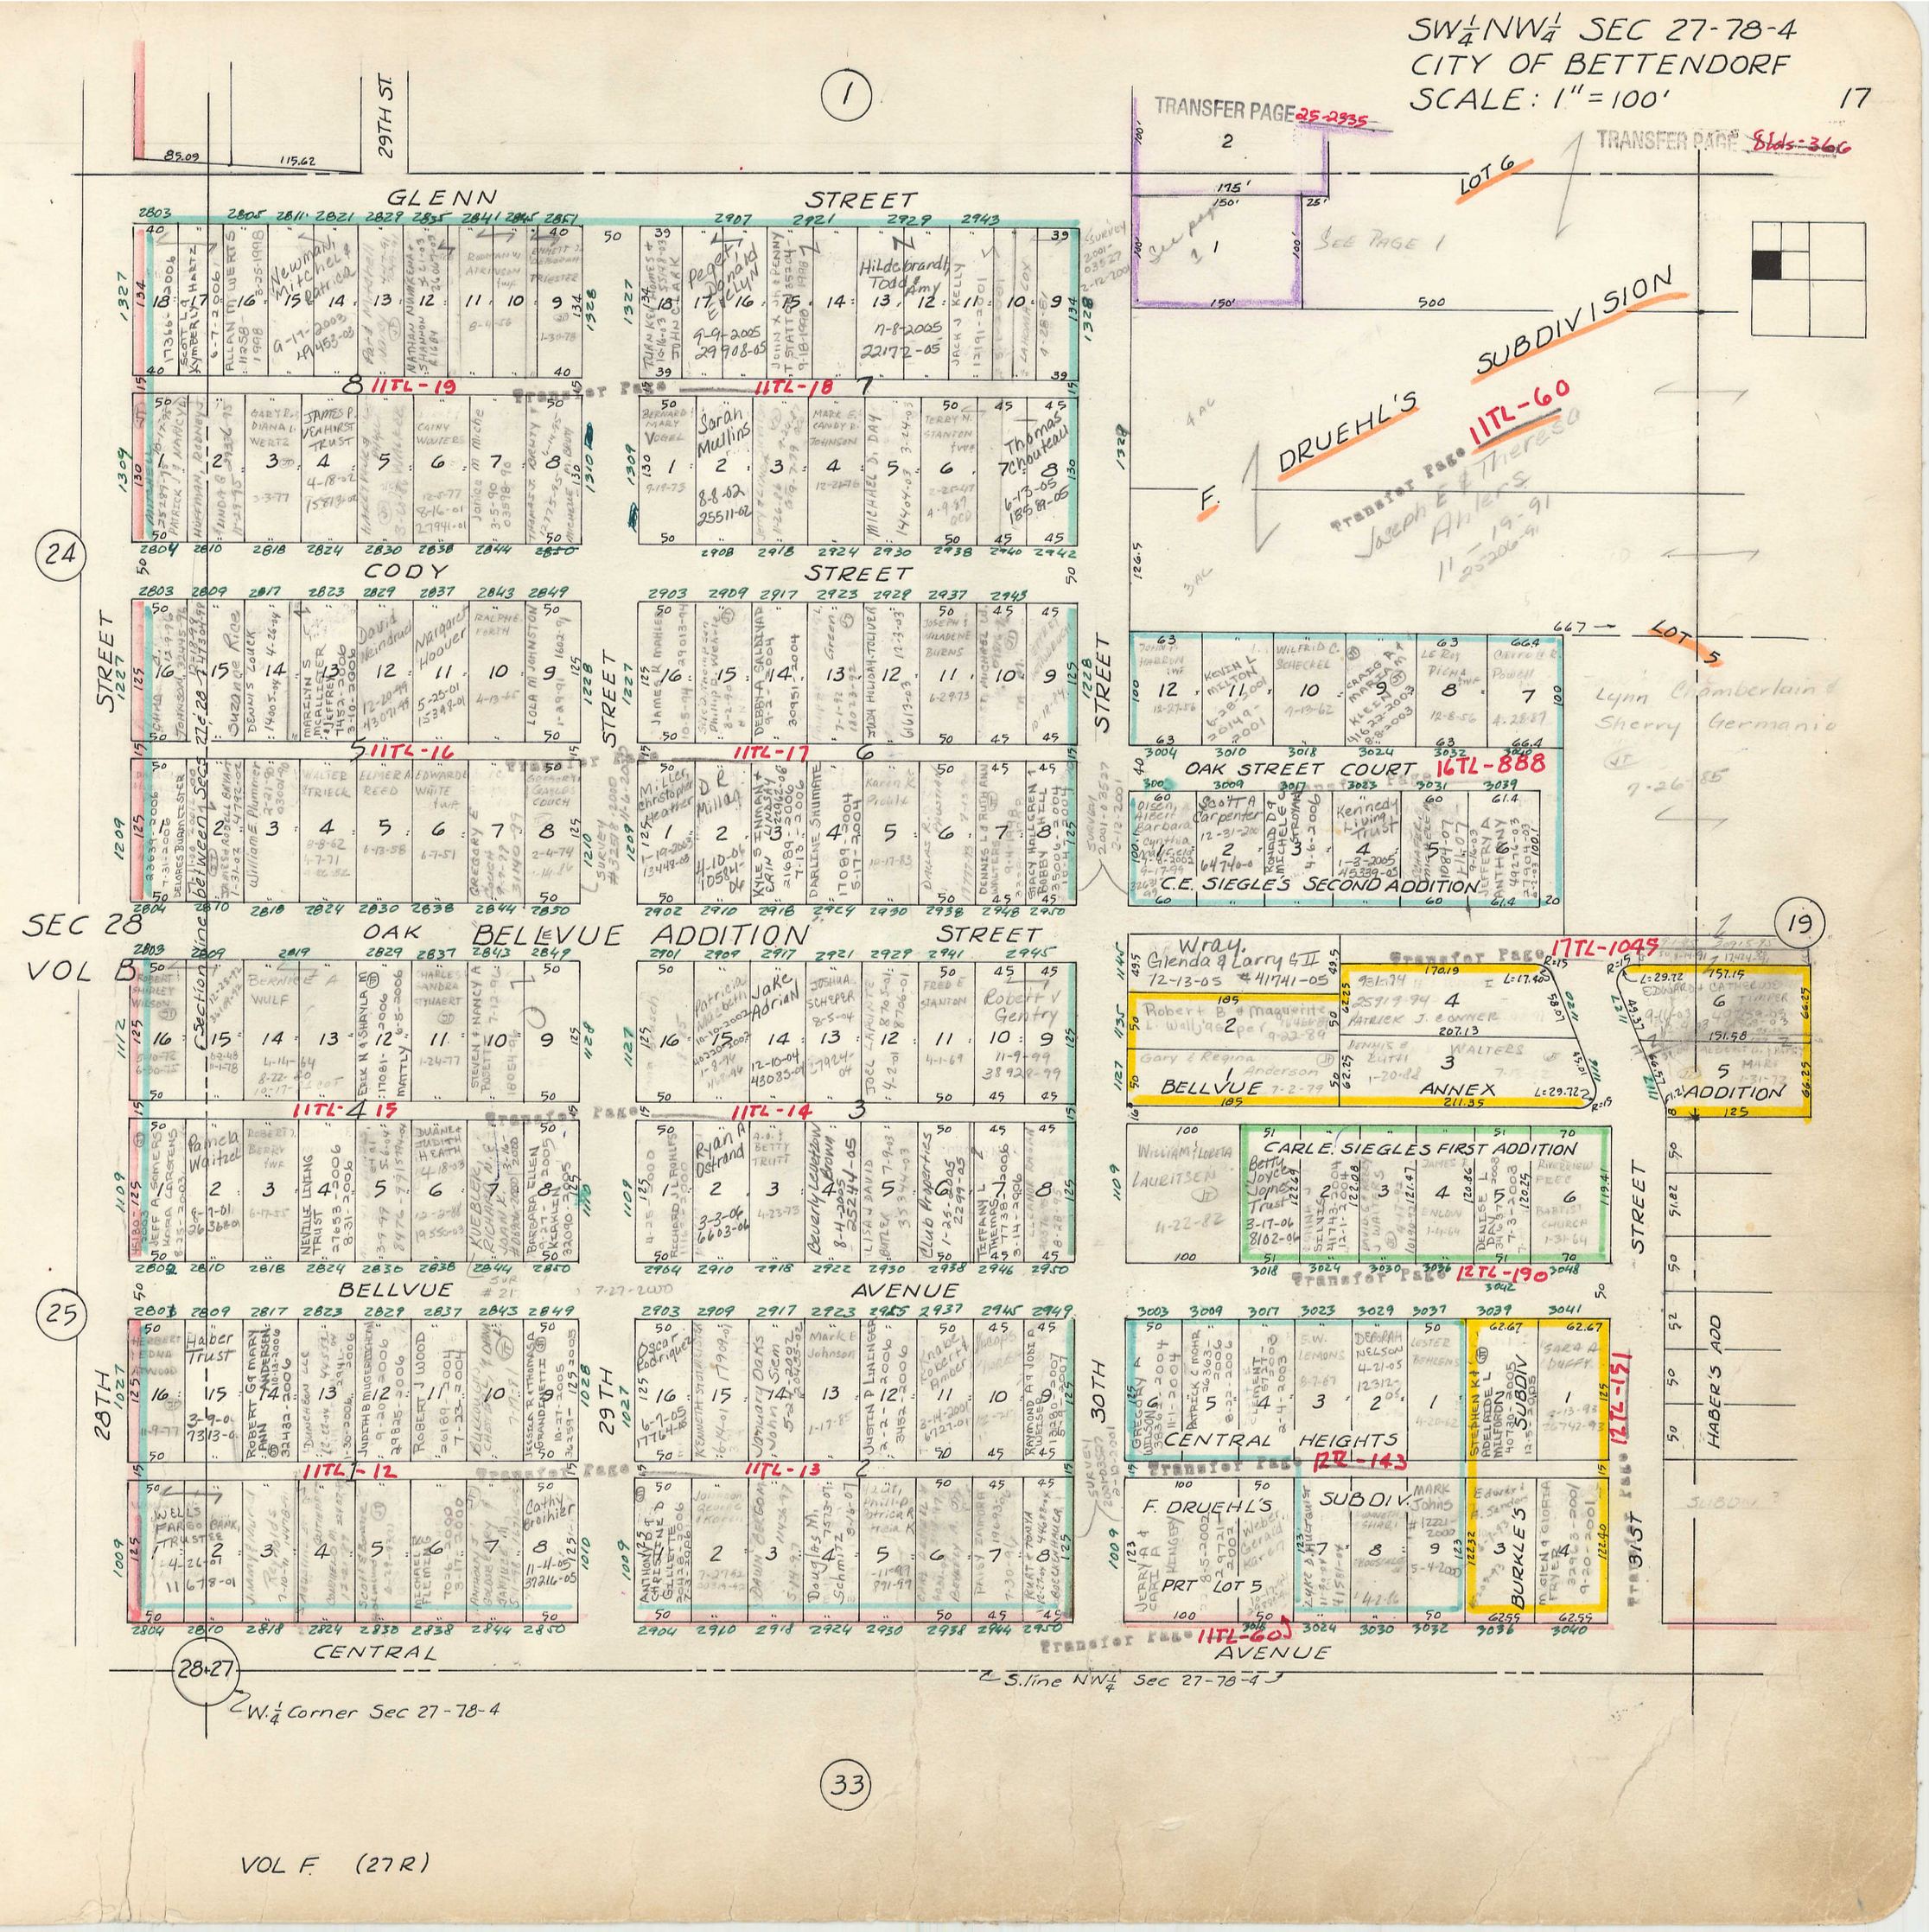
SW¼NW¼ SEC 27-78-4
CITY OF BETTENDORF
SCALE: 1" = 100'
17
TRANSFER PAGE 25-2935
TRANSFER PAGE 8bds-366
LOT 6
SEE PAGE 1
F. DRUEHL'S SUBDIVISION
11TL-60
Transfer Page
Joseph E & Theresa Ahlers
11-19-91
25206-91
LOT 5
Lynn Chamberlain & Sherry Germanio
7-26-85
GLENN STREET
CODY STREET
OAK STREET COURT
16TL-888
C.E. SIEGLE'S SECOND ADDITION
OAK BELLVUE ADDITION
BELLVUE ANNEX
17TL-1045
ADDITION
CARLE. SIEGLES FIRST ADDITION
12TL-190
BELLVUE AVENUE
CENTRAL HEIGHTS
12TL-143
F. DRUEHL'S SUBDIV.
PRT LOT 5
11TL-60
BURKLE'S
CENTRAL AVENUE
29TH ST.
28TH
29TH
30TH
31ST
HABER'S ADD
SEC 28
VOL B
Section line between Secs 27 & 28
11TL-19
11TL-18
11TL-16
11TL-17
11TL-4 15
11TL-14
11TL-12
11TL-13
Transfer Page
S. line NW¼ Sec 27-78-4
W.¼ Corner Sec 27-78-4
VOL F (27R)