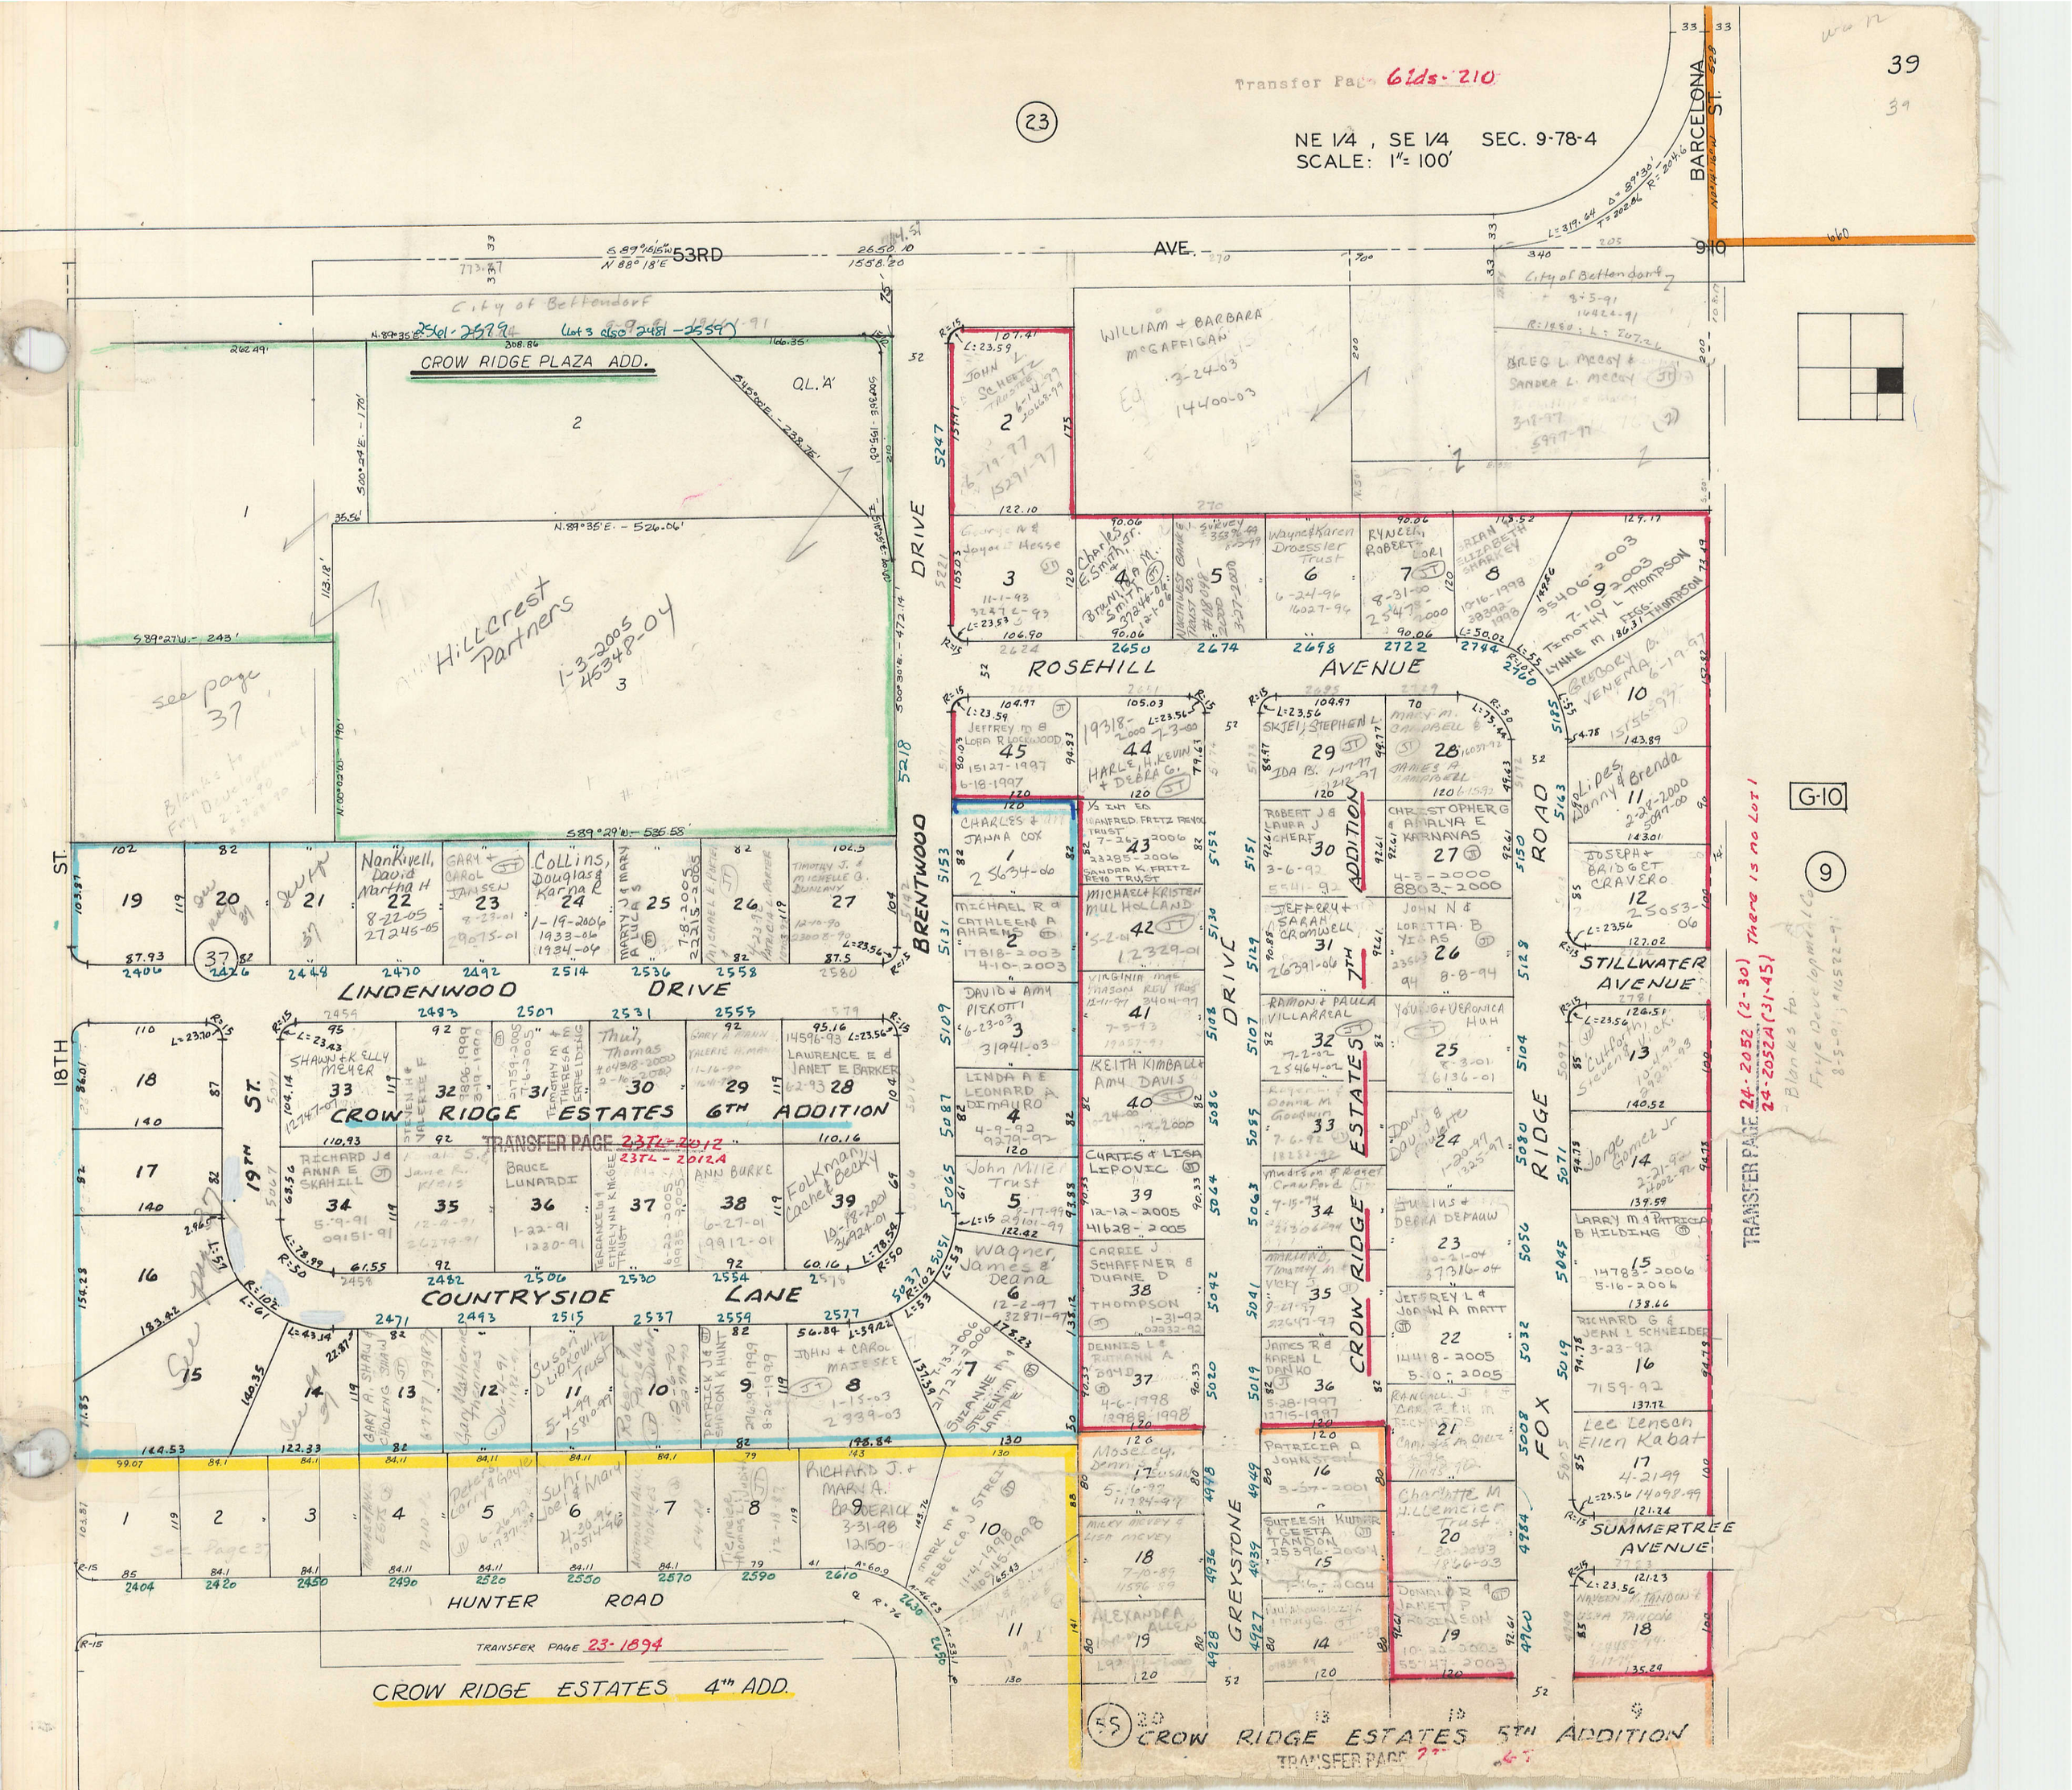

Transfer Page 61ds-210
39
23
NE 1/4 , SE 1/4 SEC. 9-78-4
SCALE: 1"= 100'
BARCELONA ST.
53RD AVE.
City of Bettendorf
CROW RIDGE PLAZA ADD.
Hillcrest Partners
1-3-2005 45348-04
see page 37
WILLIAM + BARBARA McGAFFIGAN
3-24-03
14400-03
GREG L. McCOY & SANDRA L. McCOY
ROSEHILL AVENUE
BRENTWOOD DRIVE
LINDENWOOD DRIVE
CROW RIDGE ESTATES 6TH ADDITION
TRANSFER PAGE 23TL-2012
23TL-2012A
COUNTRYSIDE LANE
HUNTER ROAD
TRANSFER PAGE 23-1894
CROW RIDGE ESTATES 4th ADD.
GREYSTONE DRIVE
CROW RIDGE ESTATES 7TH ADDITION
CROW RIDGE ESTATES 5TH ADDITION
TRANSFER PAGE 24-2052 (2-30) 24-2052A (31-45)
There is no Lot 1
Blanks to Frye Development Co
G-10
9
18TH ST.
19TH ST.
STILLWATER AVENUE
FOX RIDGE ROAD
SUMMERTREE AVENUE