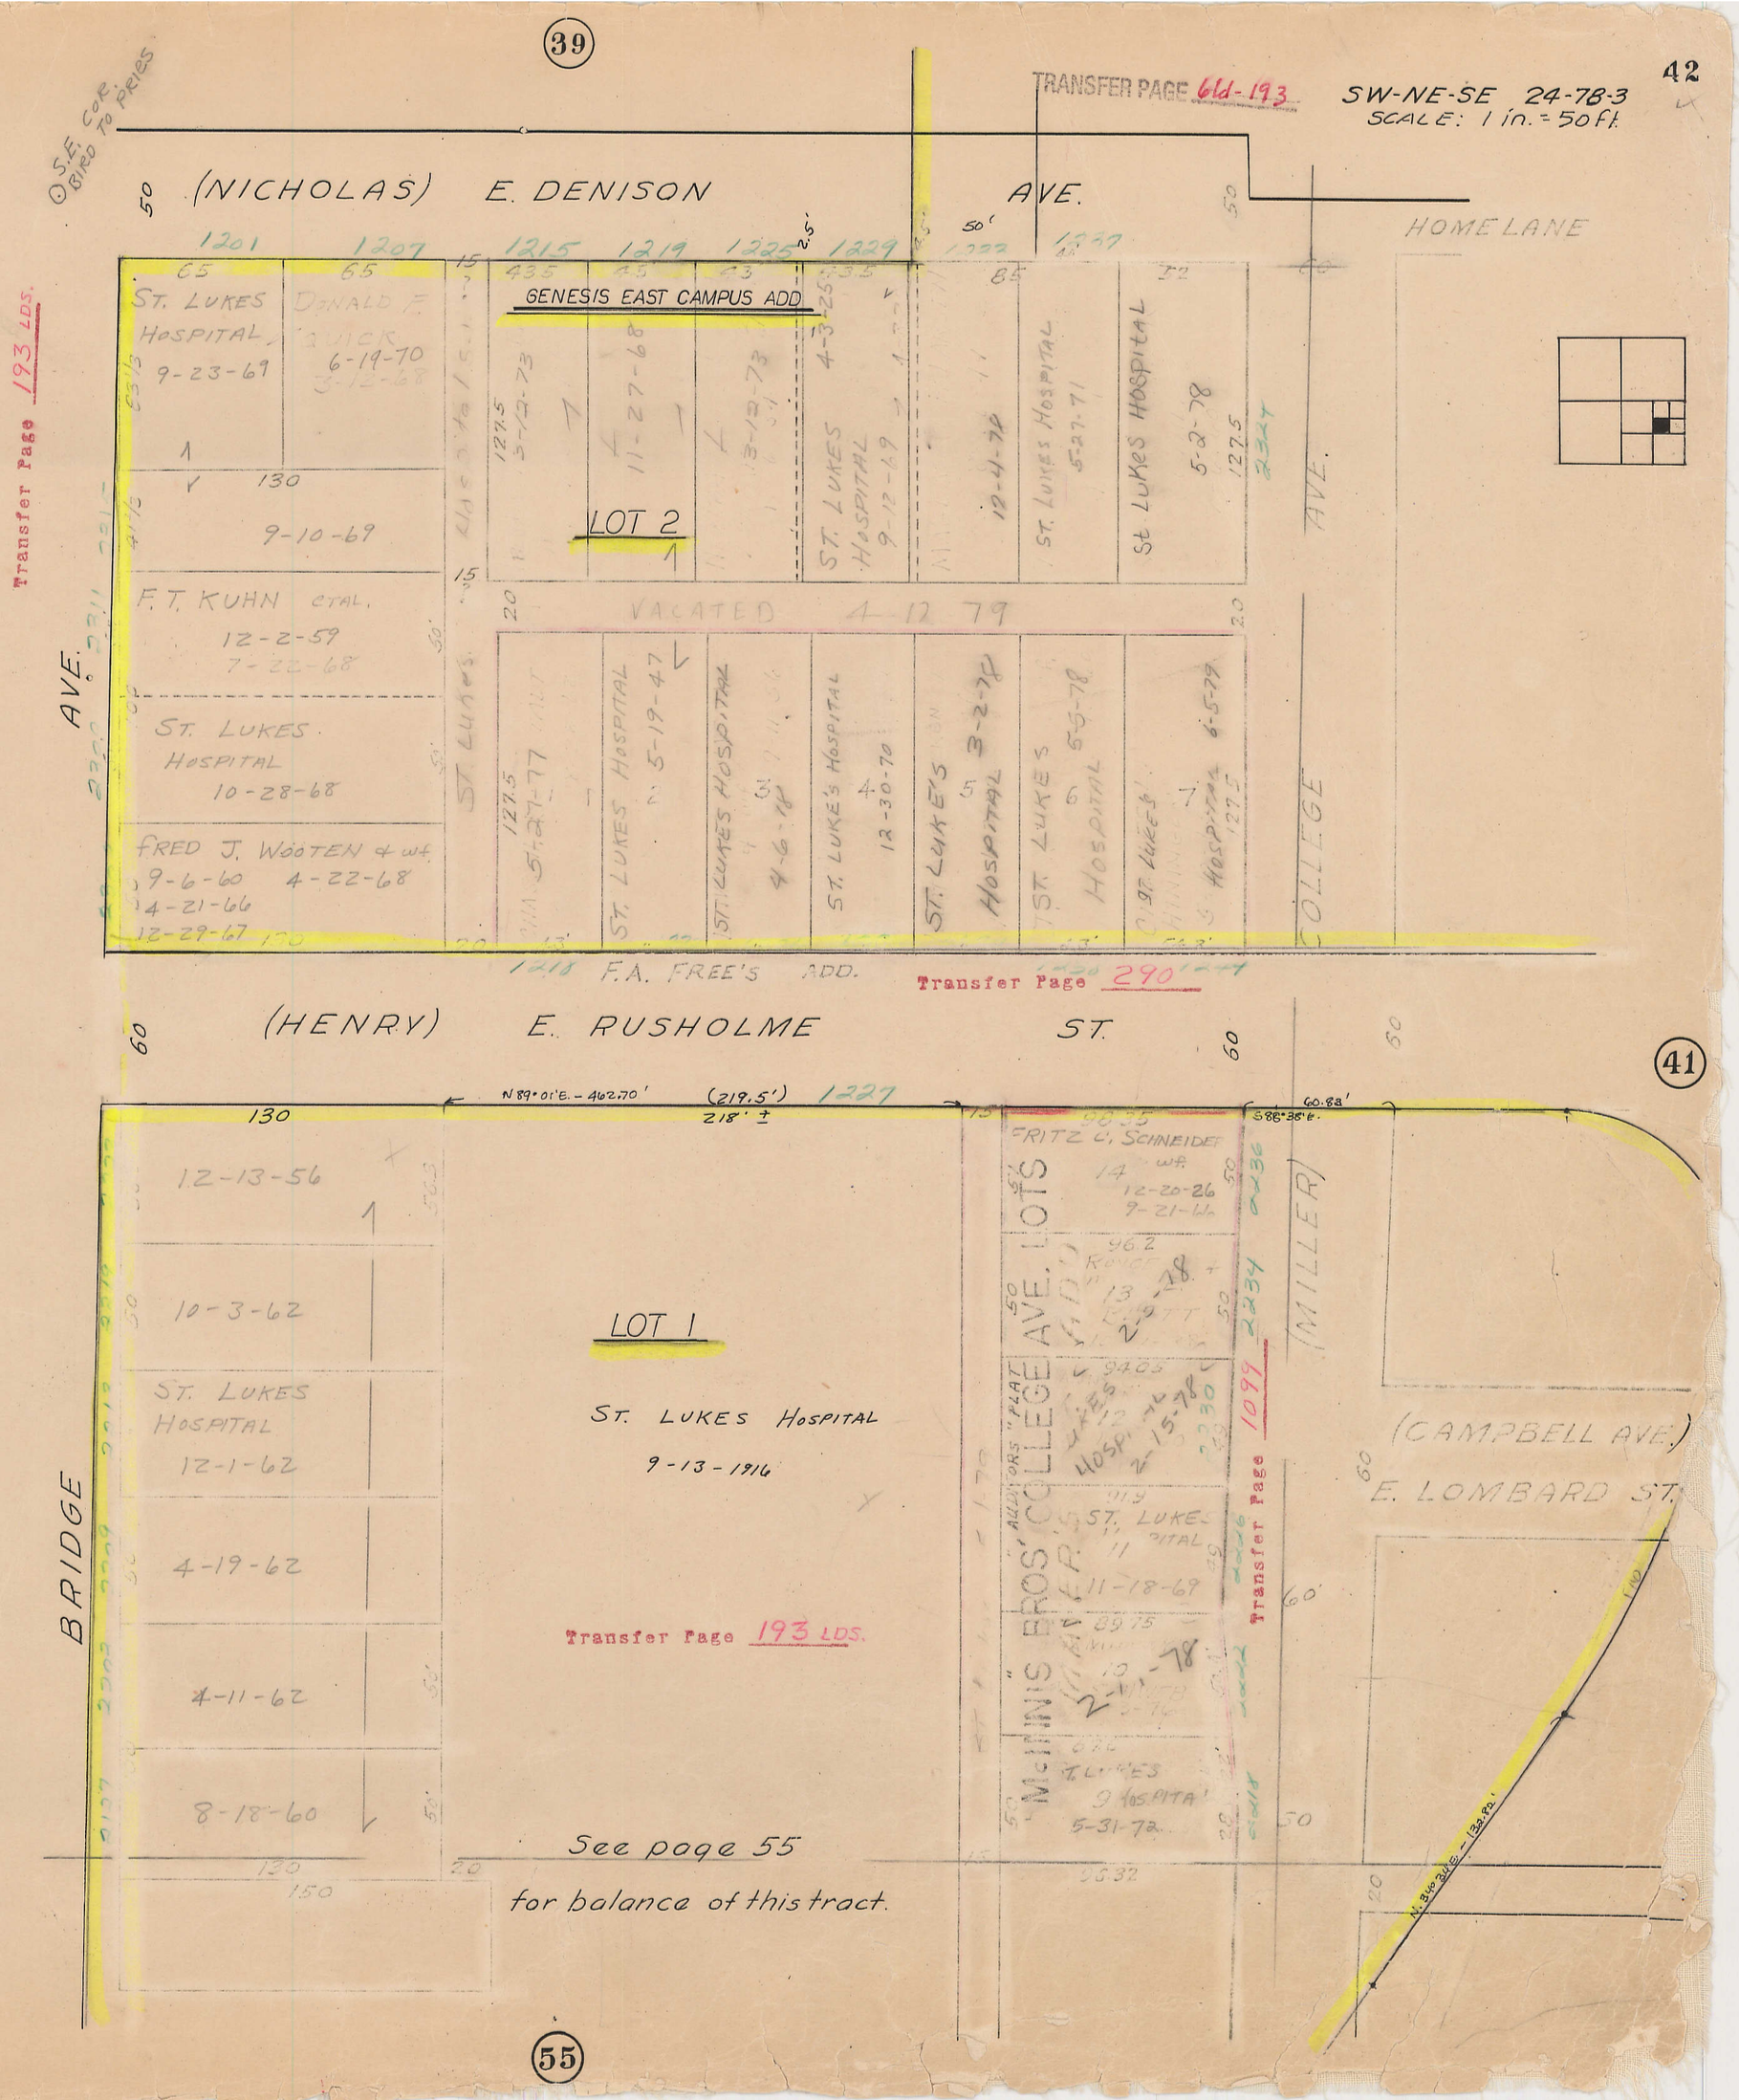

(39)
TRANSFER PAGE 61d-193
SW-NE-SE 24-78-3
SCALE: 1 in. = 50 ft.
S.E. COR. BIRD TO PRIES
(NICHOLAS) E. DENISON AVE.
HOMELANE
GENESIS EAST CAMPUS ADD
LOT 2
ST. LUKES HOSPITAL 9-23-69
DONALD F. QUICK 6-19-70
9-10-69
F.T. KUHN ETAL. 12-2-59 7-22-68
ST. LUKES HOSPITAL 10-28-68
FRED J. WOOTEN & wf. 9-6-60 4-22-68 4-21-66 12-29-67
VACATED 4-12-79
ST. LUKES HOSPITAL 5-19-47
ST. LUKES HOSPITAL 4-6-78
ST. LUKE'S HOSPITAL 12-30-70
ST. LUKE'S HOSPITAL 3-2-78
ST. LUKES HOSPITAL 5-5-78
ST. LUKES HOSPITAL 6-5-79
ST. LUKES HOSPITAL 5-2-78
ST. LUKES HOSPITAL 12-4-78
ST. LUKES HOSPITAL 5-27-71
ST. LUKES HOSPITAL 9-12-69
ST. LUKES HOSPITAL 11-27-68
ST. LUKES HOSPITAL 3-12-73
ST. LUKES HOSPITAL 5-27-77
AVE.
COLLEGE AVE.
F.A. FREE'S ADD.
Transfer Page 290
Transfer Page 193 LDS.
(43)
(HENRY) E. RUSHOLME ST.
(41)
N 89°01'E. - 462.70'
(219.5')
218' ±
1227
60.83'
S 88°38'E.
12-13-56
10-3-62
ST. LUKES HOSPITAL 12-1-62
4-19-62
4-11-62
8-18-60
LOT 1
ST. LUKES HOSPITAL 9-13-1916
Transfer Page 193 LDS.
BRIDGE
FRITZ C. SCHNEIDER wf. 12-20-26 9-21-66
McINNIS BROS. COLLEGE AVE. LOTS
ST. LUKES HOSPITAL 11-18-69
ST. LUKES HOSPITAL 5-31-72
Transfer Page 1099
(MILLER)
(CAMPBELL AVE.)
E. LOMBARD ST.
See page 55
for balance of this tract.
(55)

VOL C