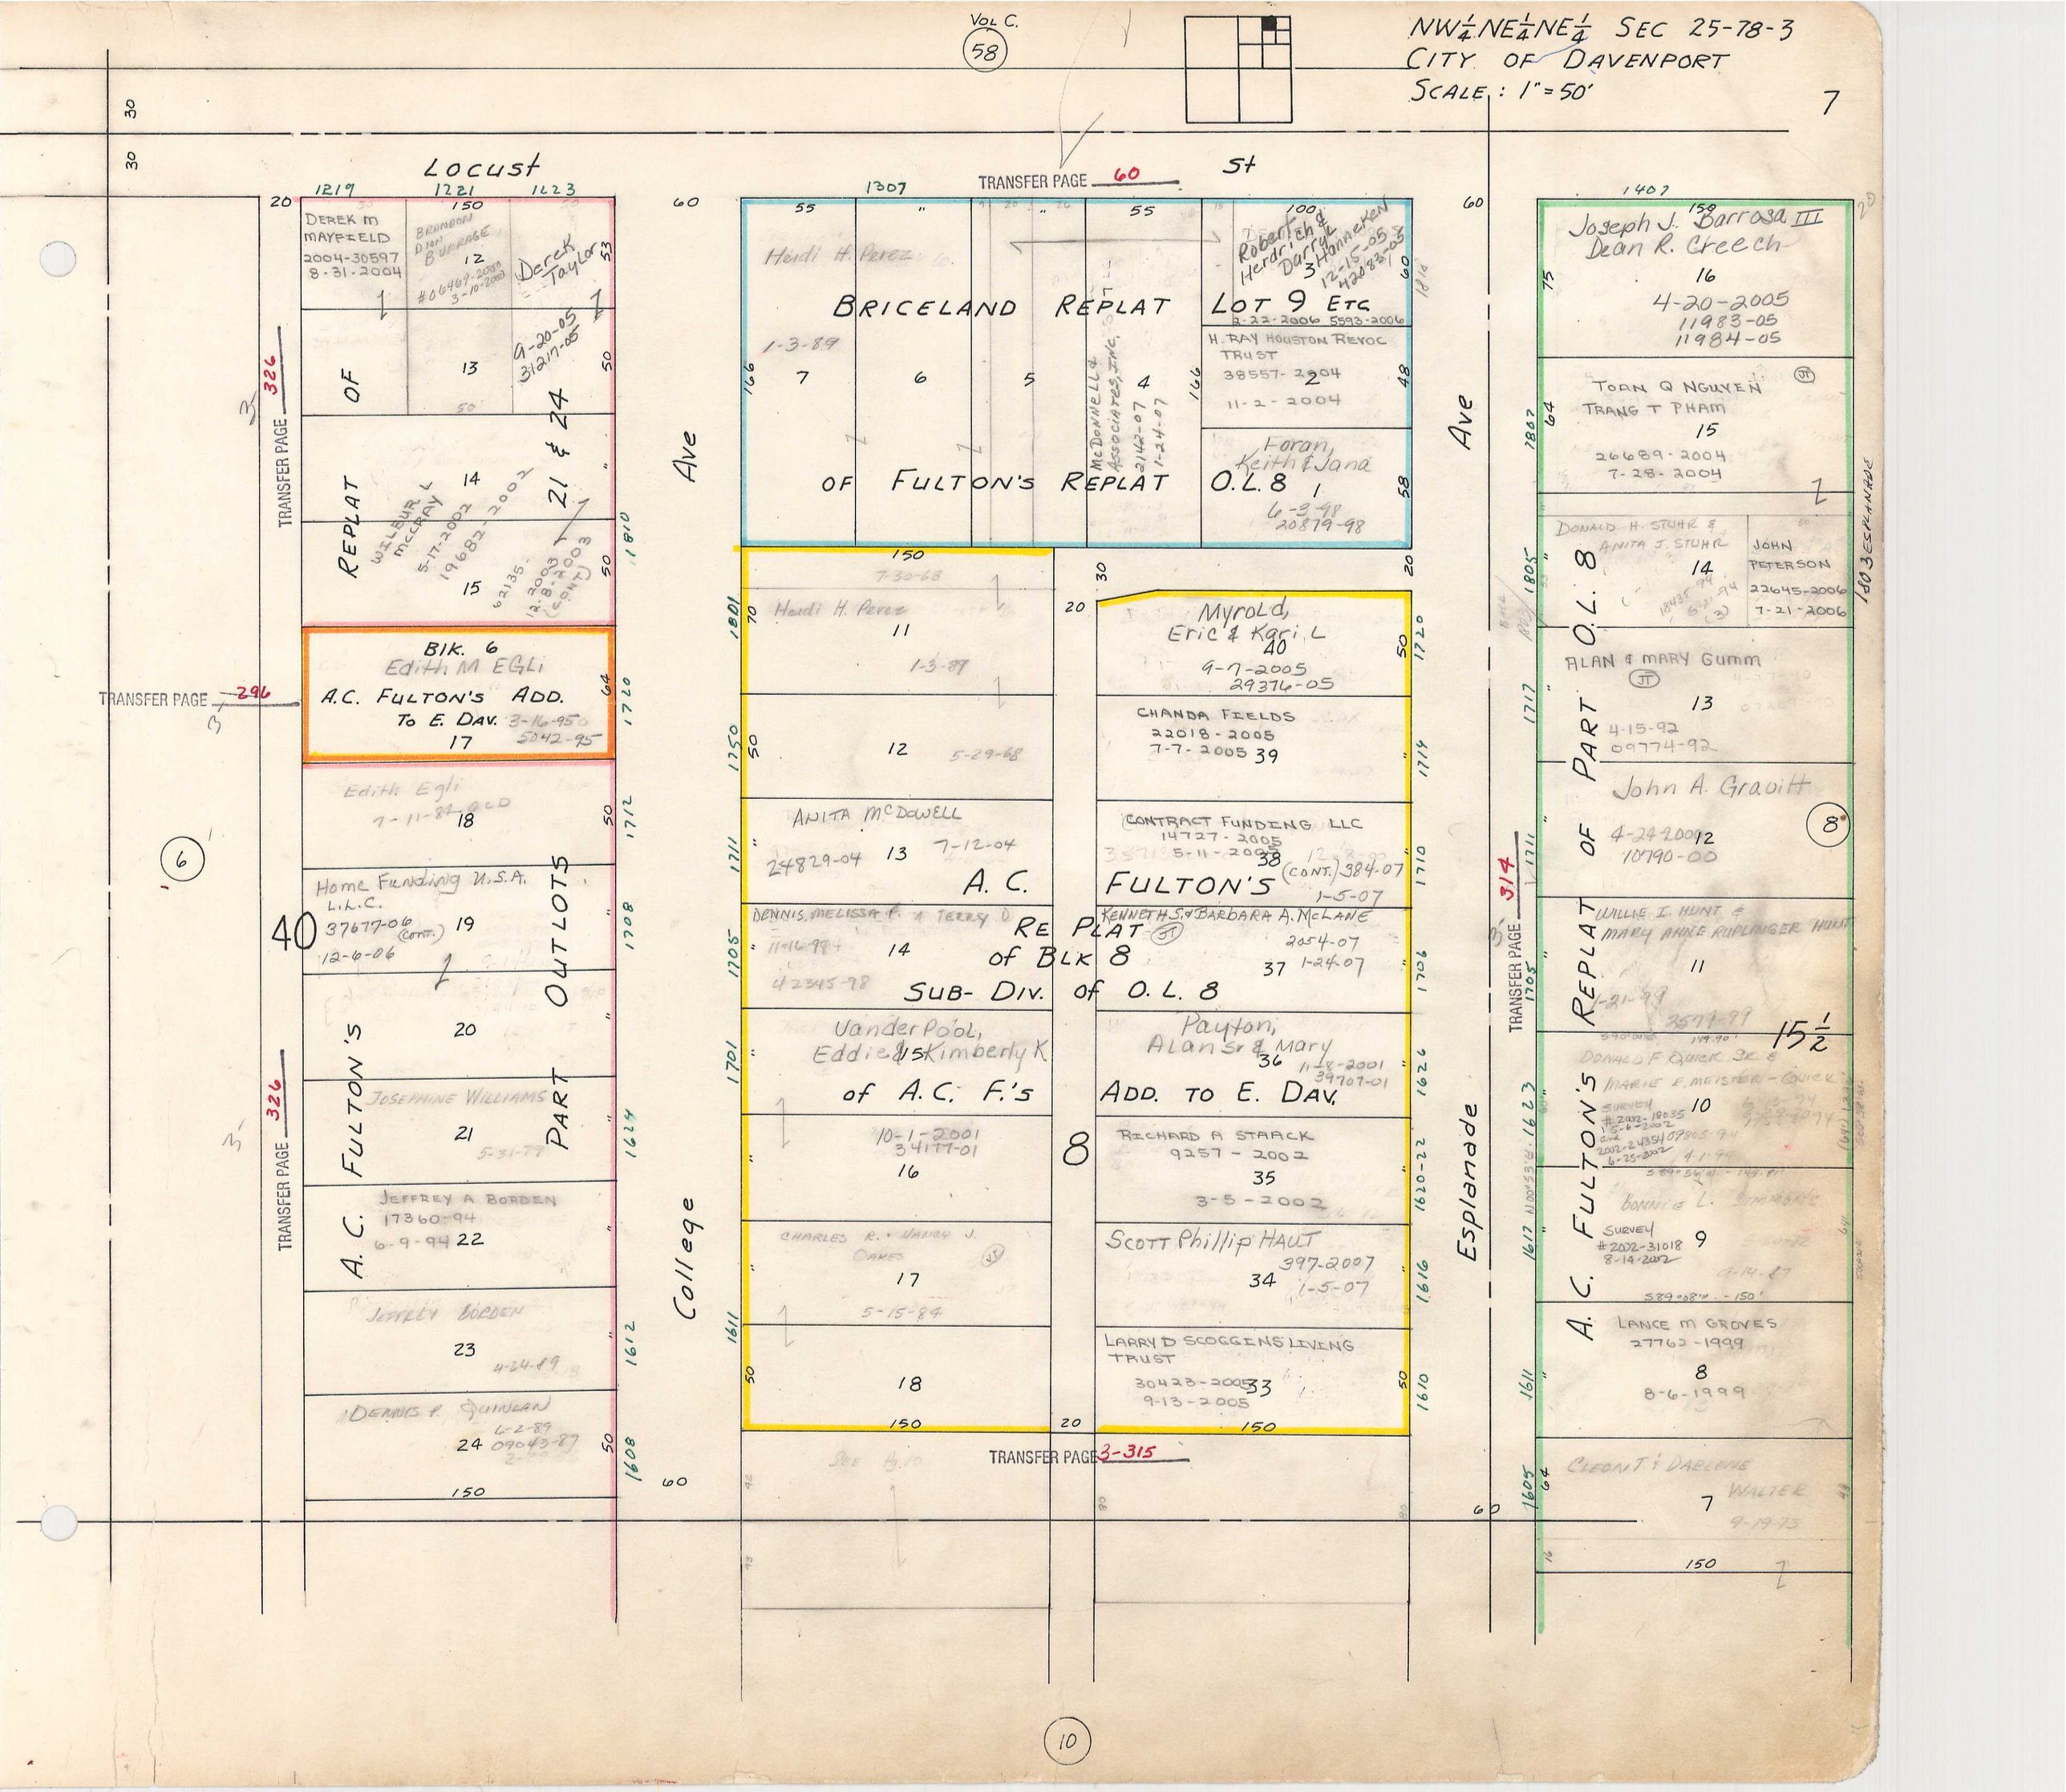

NW¼NE¼NE¼ SEC 25-78-3
CITY OF DAVENPORT
SCALE: 1" = 50'
7
VOL C.
58
Locust St
TRANSFER PAGE 60
TRANSFER PAGE 326
TRANSFER PAGE 296
TRANSFER PAGE 326
TRANSFER PAGE 3-315
TRANSFER PAGE 314
College Ave
Esplanade Ave
BRICELAND REPLAT OF FULTON'S REPLAT
LOT 9 ETC
O.L. 8
REPLAT OF PART OF O.L. 8
A.C. FULTON'S REPLAT OF BLK 8 SUB-DIV. OF O.L. 8
A.C. FULTON'S PART OUTLOTS
A.C. FULTON'S ADD. TO E. DAV.
Blk. 6
Edith M Egli
A.C. FULTON'S ADD. TO E. DAV.
Joseph J. Barrosa III
Dean R. Creech
Toan Q Nguyen
Trang T Pham
Donald H. Stuhr & Anita J. Stuhr
John Peterson
Alan & Mary Gumm
John A. Gravitt
Willie I. Hunt & Mary Anne Ruplinger Hunt
Donald F Quick Sr & Marie E. Meister-Quick
Bonnie L. Simmons
Lance M Groves
Cleon T. & Darlene Walter
Heidi H. Perez
Robert Herdrich & Darryl Hanneken
H. Ray Houston Revoc Trust
Foran, Keith & Jana
McDonnell & Associates, Inc.
Myrold, Eric & Kari L
Chanda Fields
Anita McDowell
Contract Funding LLC
Dennis, Melissa P. & Terry D
Kenneth S. & Barbara A. McLane
Vander Pool, Eddie & Kimberly K
Payton, Alan Sr & Mary
Richard A Staack
Charles R. & Nancy J. Oakes
Scott Phillip Haut
Larry D Scoggins Living Trust
Jeffrey A Borden
Jeffrey Borden
Dennis P. Quinlan
Josephine Williams
Home Funding U.S.A. L.L.C.
Edith Egli
Derek M Mayfield
Brandon Dion Burrage
Derek Taylor
Wilbur L McCray
Joseph J. Barrosa III
Dean R. Creech
Toan Q Nguyen
Trang T Pham
Donald H. Stuhr & Anita J. Stuhr
John Peterson
Alan & Mary Gumm
John A. Gravitt
Willie I. Hunt & Mary Anne Ruplinger Hunt
Donald F Quick Sr & Marie E. Meister-Quick
Bonnie L. Simmons
Lance M Groves
Cleon T. & Darlene Walter