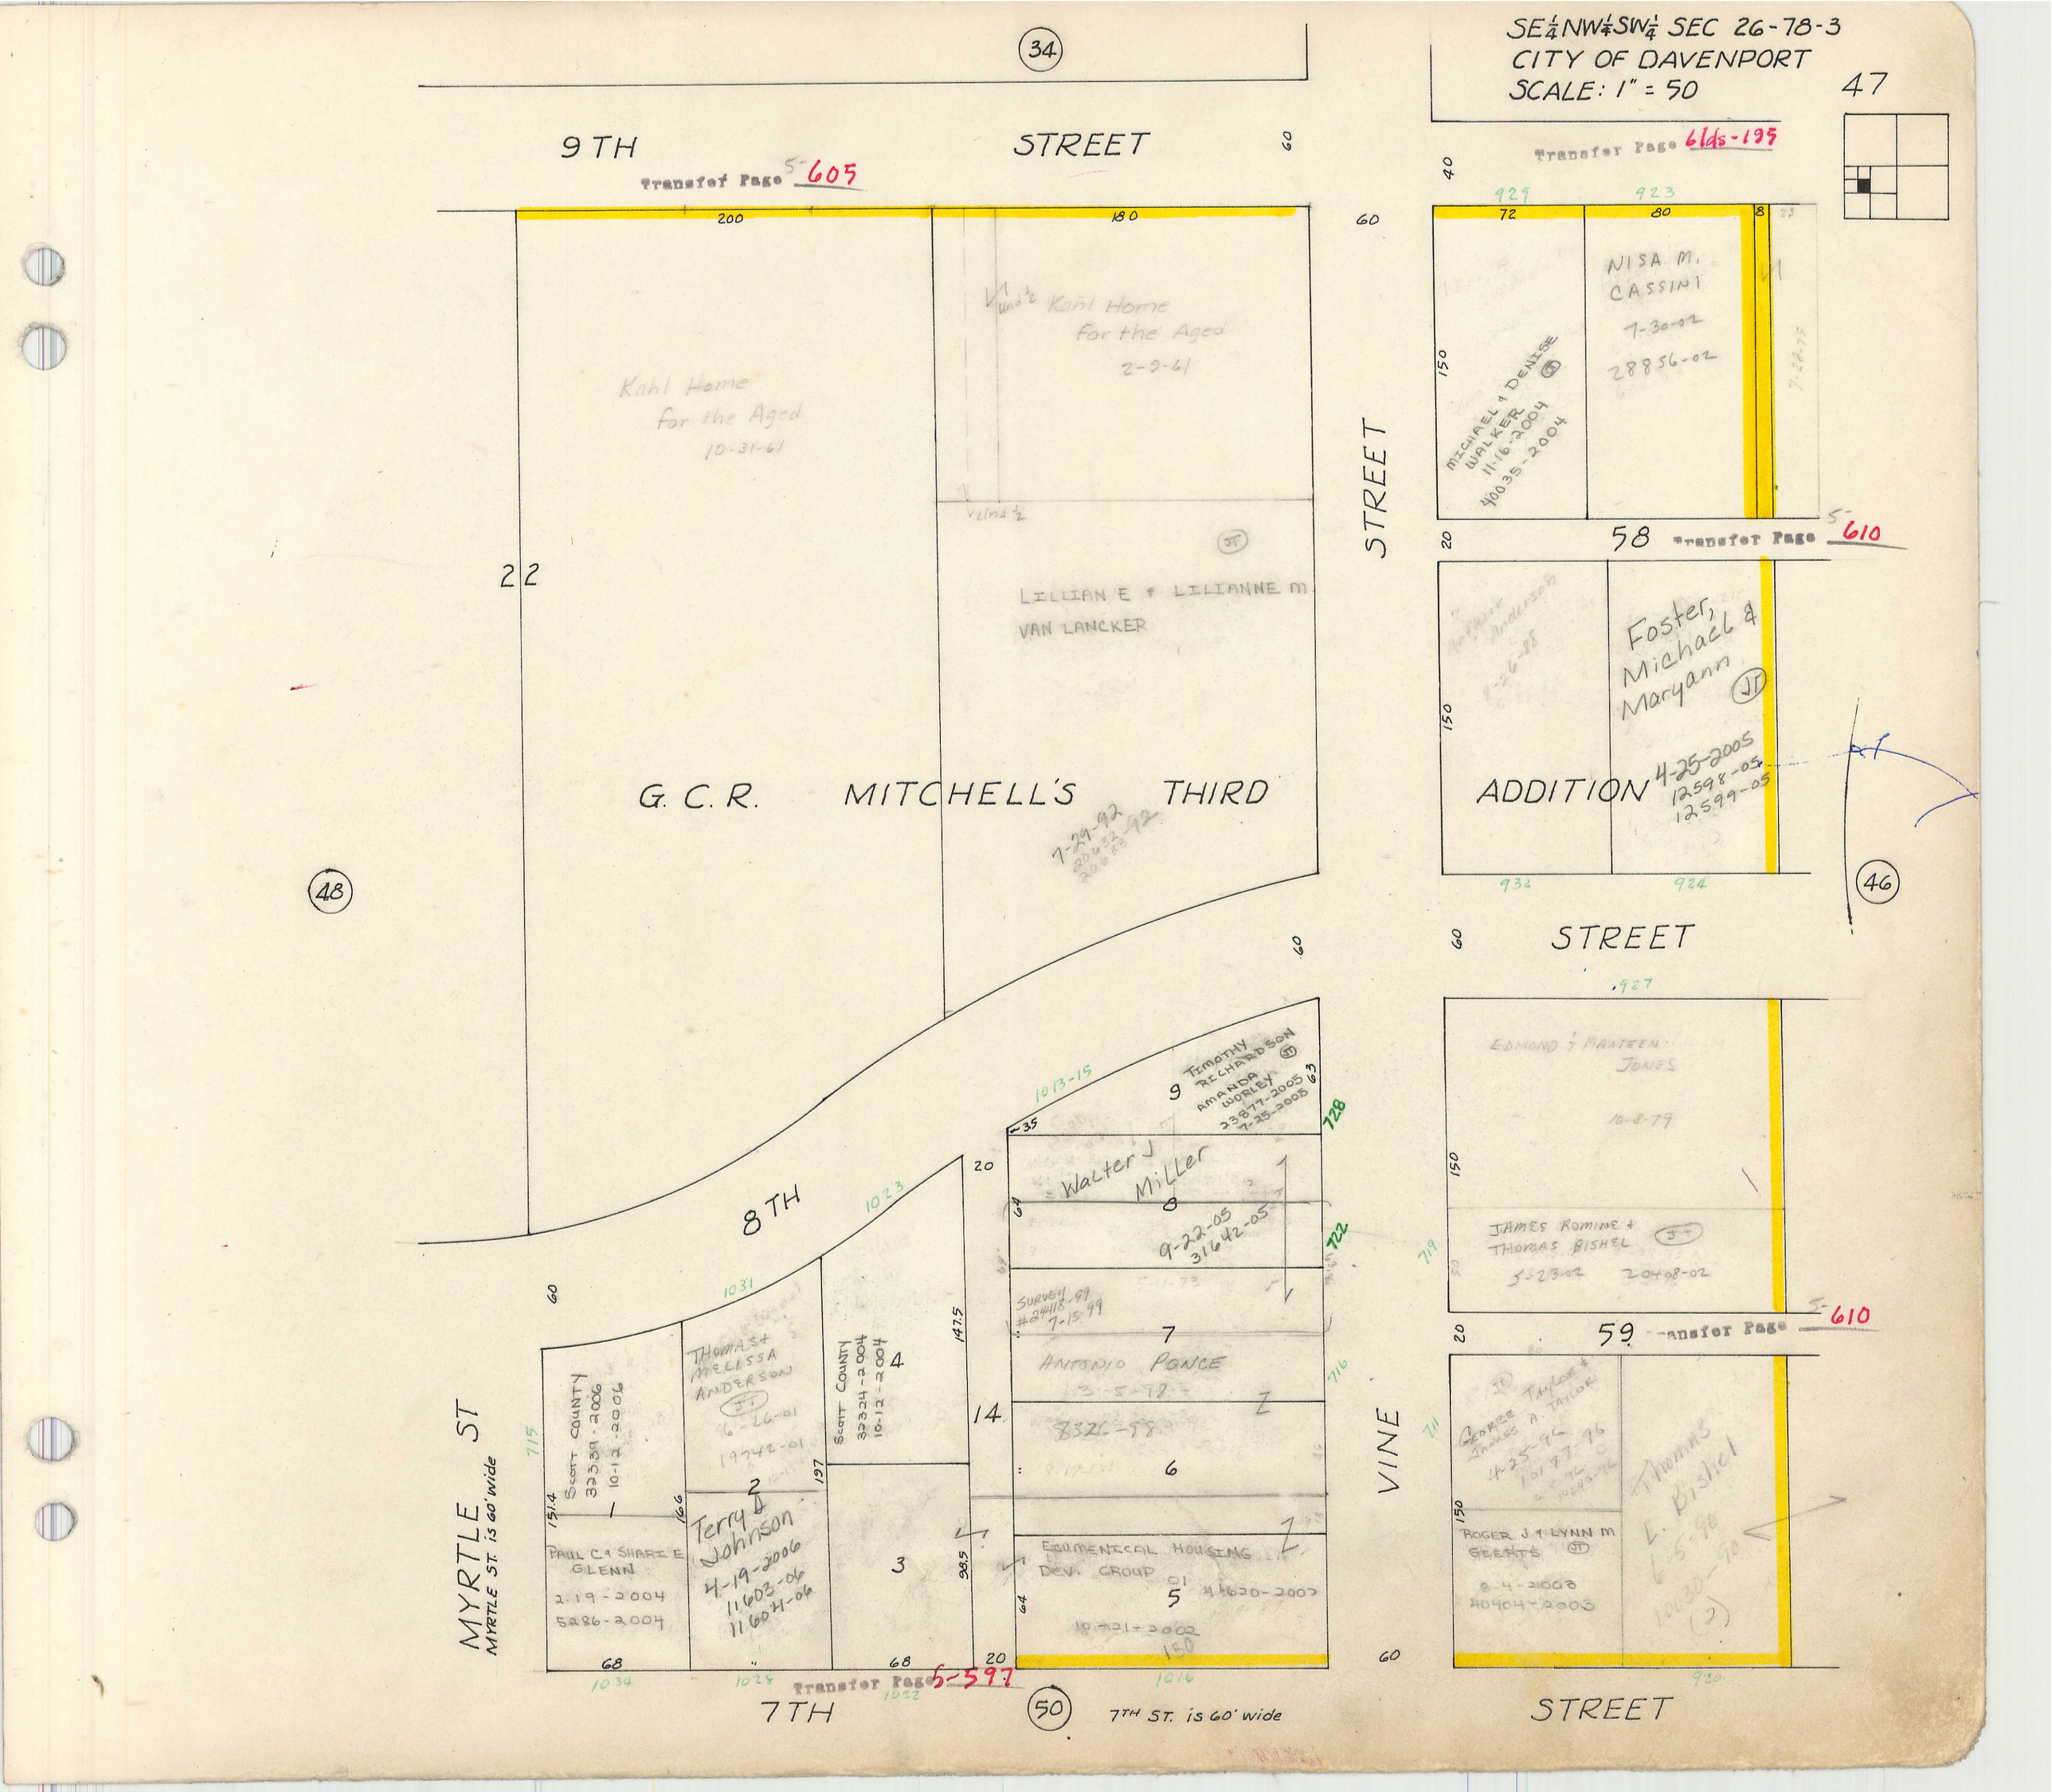

SE¼NW¼SW¼ SEC 26-78-3
CITY OF DAVENPORT
SCALE: 1" = 50
47
34
9TH STREET
Transfer Page 5-605
Transfer Page 61ds-195
Kahl Home for the Aged 10-31-61
Kahl Home for the Aged 2-9-61
LILLIAN E & LILIANNE M. VAN LANCKER
NISA M. CASSINI 7-30-02 28856-02
MICHAEL & DENISE WALKER 11-16-2004 40035-2004
58
Transfer Page 5-610
Foster, Michael & Maryann 4-25-2005 12598-05 12599-05
G. C. R. MITCHELL'S THIRD ADDITION
7-29-92
48
46
STREET
8TH
TIMOTHY RICHARDSON AMANDA WORLEY 23877-2005 7-25-2005
Walter J Miller 9-22-05 31642-05
SURVEY #24418-99 7-15-99
ANTONIO PONCE 3-5-98 8326-98
ECUMENICAL HOUSING DEV. GROUP 4-20-2002 10-21-2002
EDMOND & MAXTEEN JONES 10-8-79
JAMES ROMINE & THOMAS BISHEL 5-23-02 20408-02
59
Transfer Page 5-610
GEORGE TAYLOR & JAMES A. TAYLOR 4-25-96 10177-96
ROGER J & LYNN M GEERTS 8-4-2003 40404-2003
Thomas E. Bishel 6-5-90 10030-90
VINE
MYRTLE ST
MYRTLE ST. is 60' wide
SCOTT COUNTY 32339-2006 10-12-2006
THOMAS & MELISSA ANDERSON 6-26-01 19742-01
SCOTT COUNTY 32324-2004 10-12-2004
PAUL C & SHARI E GLENN 2-19-2004 5286-2004
Terry D Johnson 4-19-2006 11603-06 11604-06
Transfer Page 5-597
7TH
50
7TH ST. is 60' wide
STREET