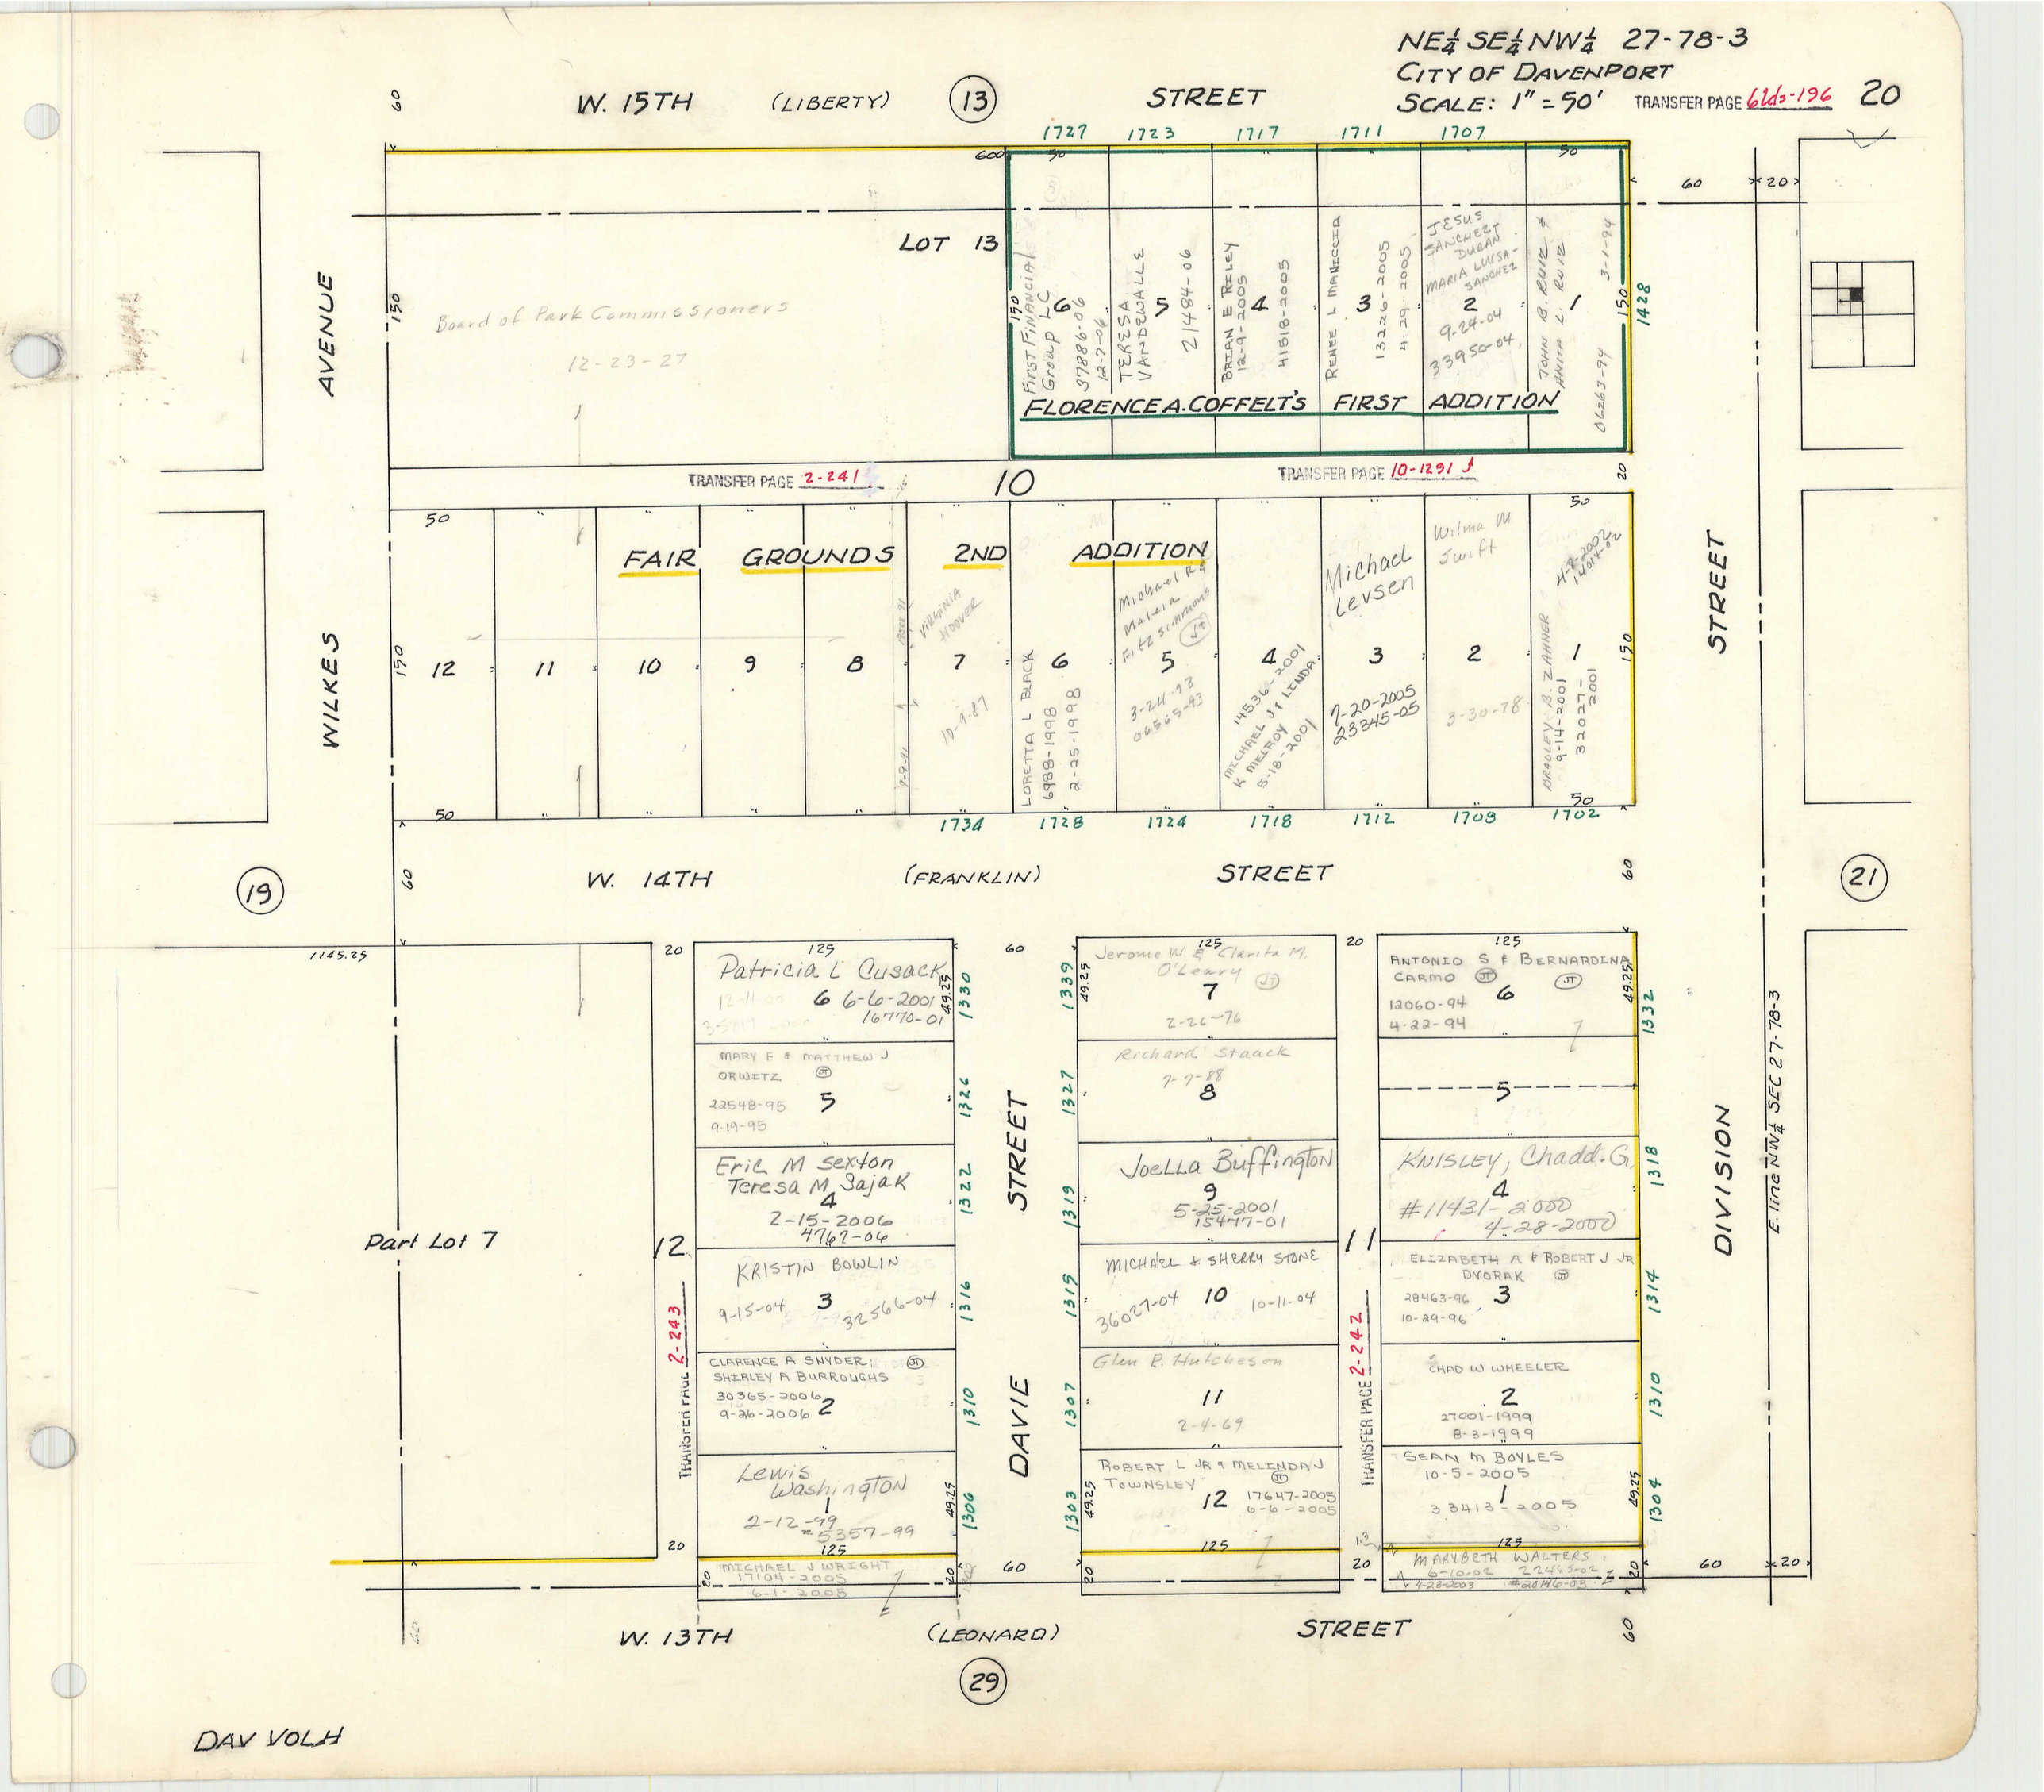
NE¼ SE¼ NW¼ 27-78-3
CITY OF DAVENPORT
SCALE: 1" = 50'
TRANSFER PAGE 6lds-196
20
W. 15TH (LIBERTY) STREET
13
LOT 13
Board of Park Commissioners
12-23-27
FLORENCE A. COFFELT'S FIRST ADDITION
First Financial Group LC 37886-06 12-7-06
TERESA VANDEWALLE 21484-06
BRIAN E RILEY 12-9-2005 41518-2005
RENEE L MANICCIA 13226-2005 4-29-2005
JESUS SANCHEZ DURAN MARIA LUISA SANCHEZ 9-24-04 33950-04
JOHN B. RUIZ & ANITA L. RUIZ 3-1-94 06263-94
TRANSFER PAGE 2-241
10
TRANSFER PAGE 10-1291
FAIR GROUNDS 2ND ADDITION
WILKES AVENUE
STREET
VIRGINIA HOOVER 10-9-87
LORETTA L BLACK 6988-1998 2-25-1998
Michael R & Malaia Fitz Simmons 3-24-93 06565-93
MICHAEL J & LINDA K MELROY 14536-2001 5-18-2001
Michael Levsen 7-20-2005 23345-05
Wilma M Swift 3-30-78
BRADLEY B. ZAHNER 9-14-2001 32027-2001
W. 14TH (FRANKLIN) STREET
19
21
Part Lot 7
12
Patricia L Cusack 6-6-2001 16770-01
MARY F & MATTHEW J ORWITZ 22548-95 9-19-95
Eric M Sexton Teresa M Sajak 2-15-2006 4767-06
KRISTIN BOWLIN 9-15-04 32566-04
CLARENCE A SNYDER SHIRLEY A BURROUGHS 30365-2006 9-26-2006
Lewis Washington 2-12-99 5357-99
MICHAEL J WRIGHT 17104-2005 6-1-2005
TRANSFER PAGE 2-243
DAVIE STREET
Jerome W. & Clarita M. O'Leary 2-26-76
Richard Staack 7-7-88
Joella Buffington 5-25-2001 15477-01
MICHAEL & SHERRY STONE 36027-04 10-11-04
Glen R. Hutcheson 2-4-69
ROBERT L JR & MELINDA J TOWNSLEY 17647-2005 6-6-2005
11
ANTONIO S & BERNARDINA CARMO 12060-94 4-22-94
KNISLEY, Chadd. G. #11431-2000 4-28-2000
ELIZABETH A & ROBERT J JR DVORAK 28463-96 10-29-96
CHAD W WHEELER 27001-1999 8-3-1999
SEAN M BOYLES 10-5-2005 33413-2005
MARYBETH WALTERS 6-10-02 22465-02 4-28-2003 #20146-03
TRANSFER PAGE 2-242
DIVISION
E. line NW¼ SEC 27-78-3
W. 13TH (LEONARD) STREET
29
DAV VOLH