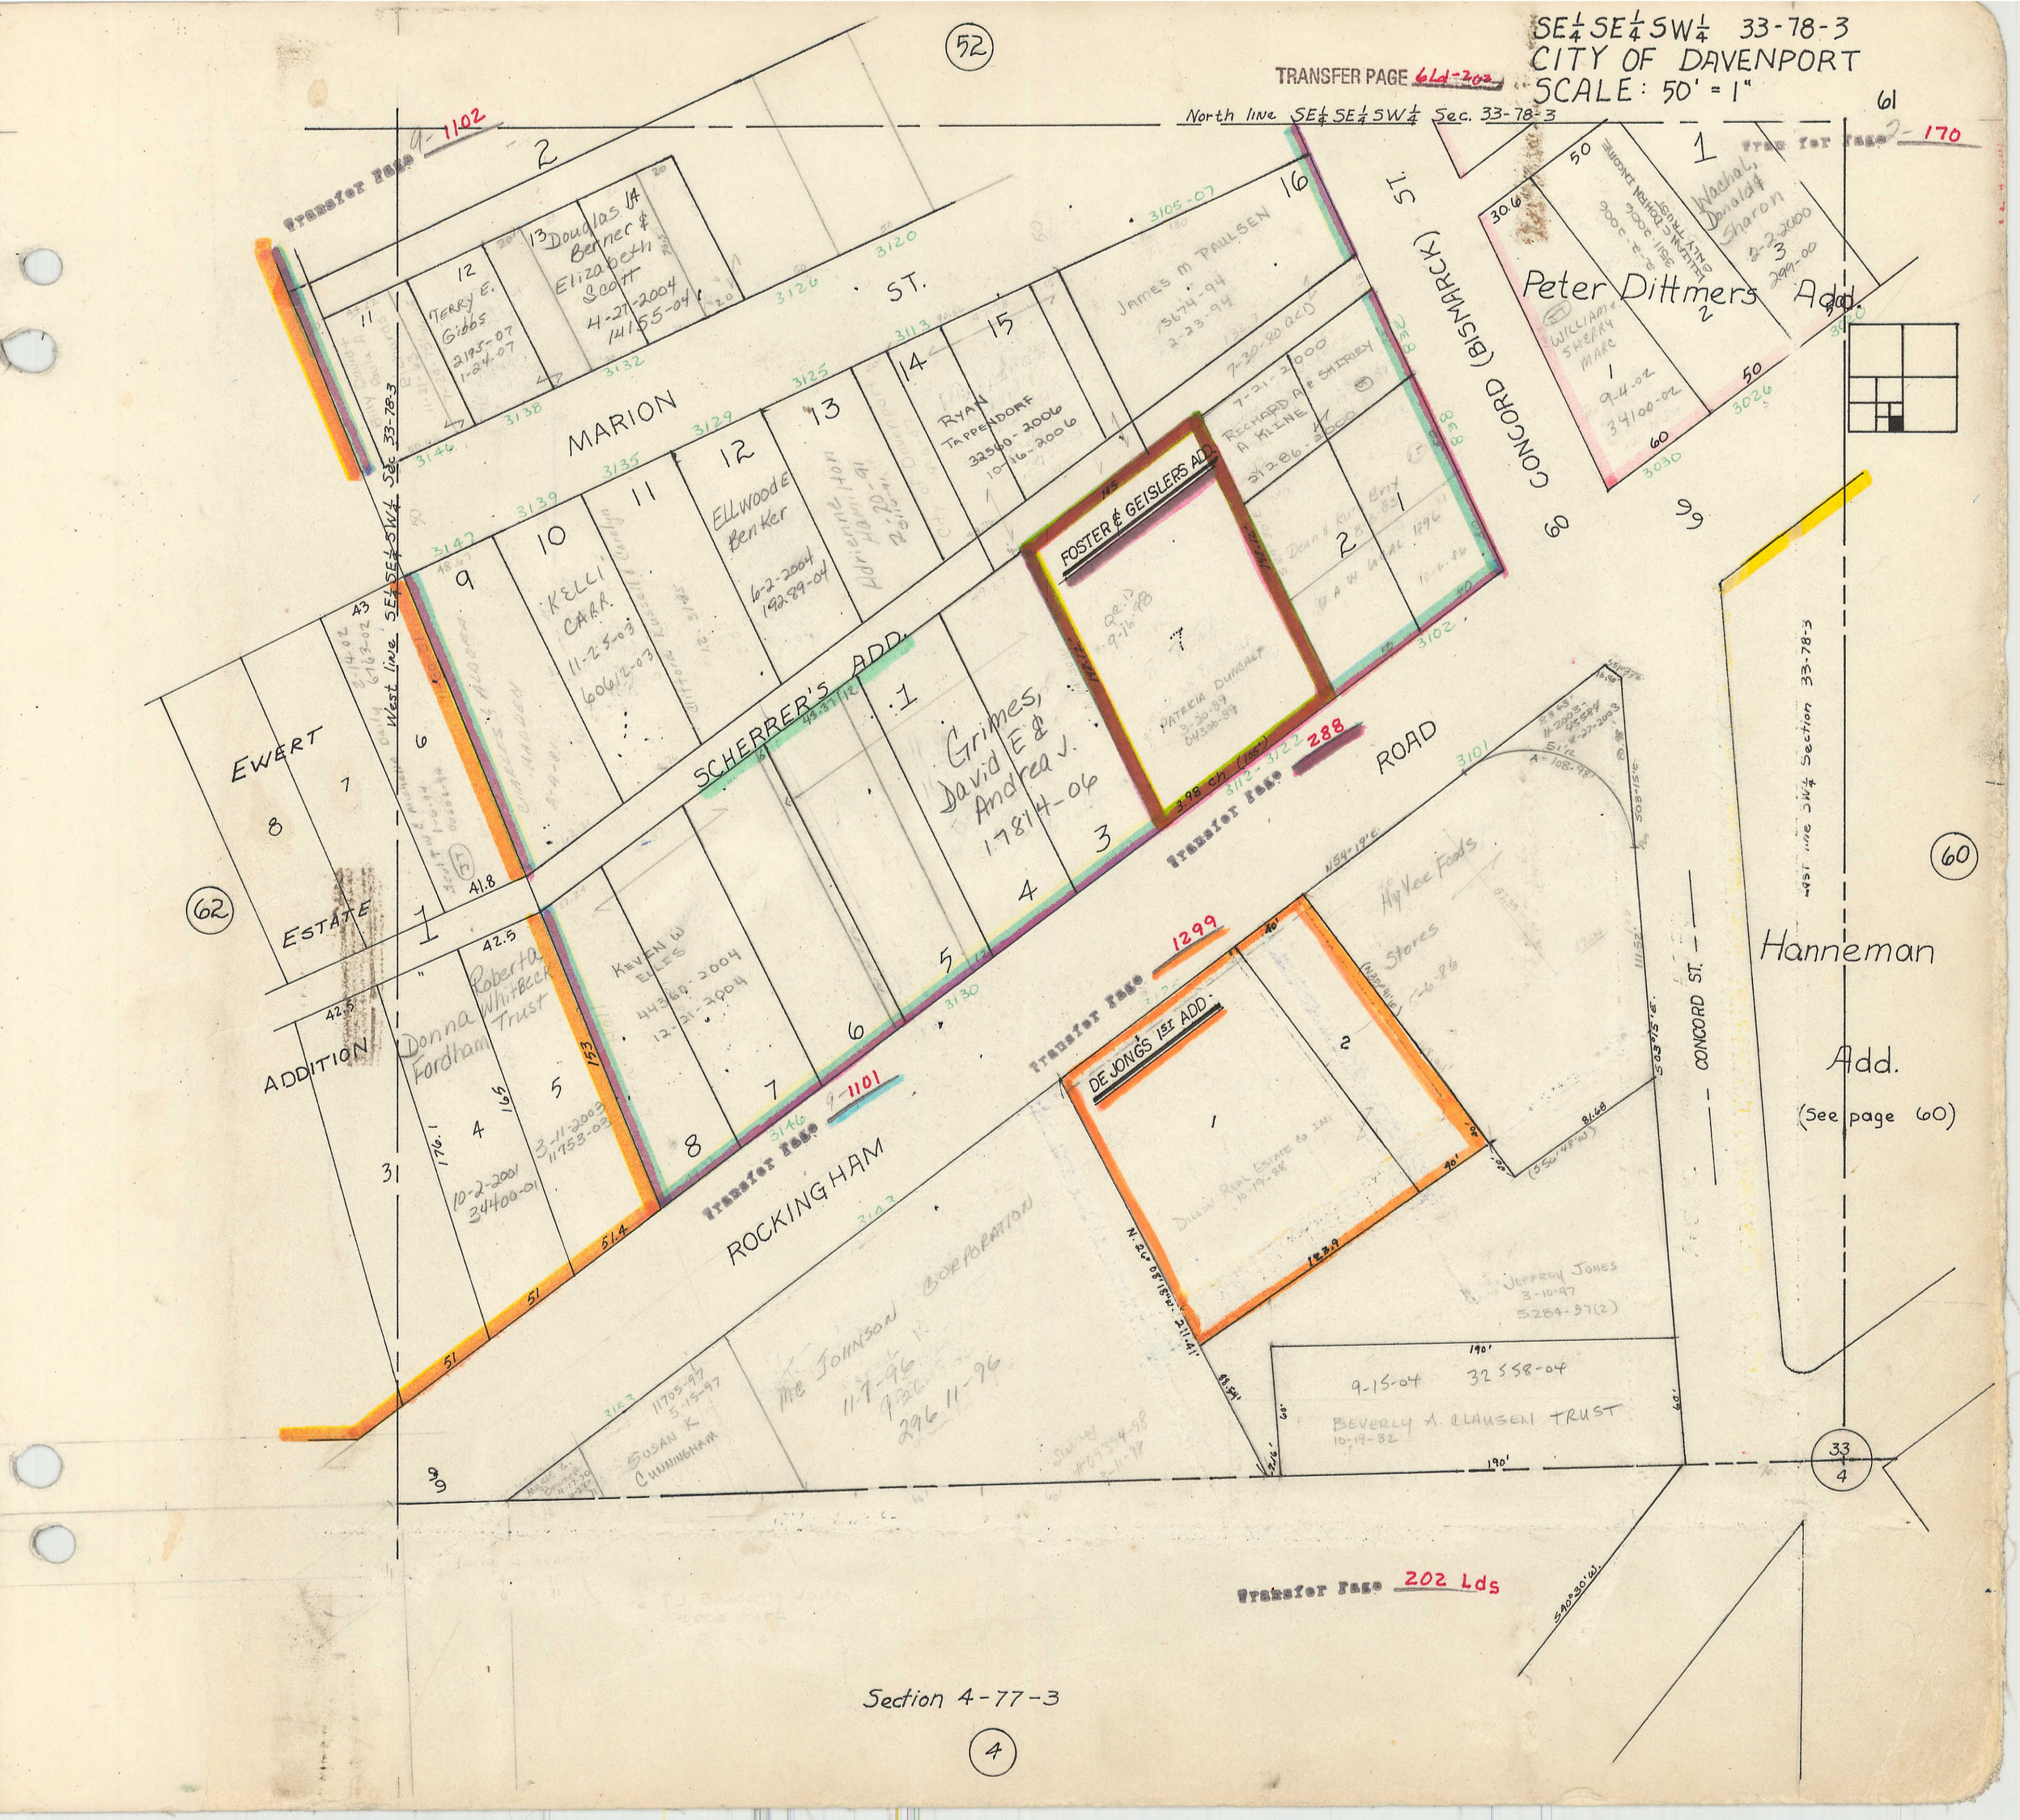

SE¼ SE¼ SW¼ 33-78-3
CITY OF DAVENPORT
SCALE: 50' = 1"
TRANSFER PAGE 6Ld-202
North line SE¼ SE¼ SW¼ Sec. 33-78-3
Transfer Page 9-1102
Transfer Page 2-170
Transfer Page 288
Transfer Page 1299
Transfer Page 9-1101
Transfer Page 202 Lds
West line SE¼ SE¼ SW¼ Sec 33-78-3
East line SW¼ Section 33-78-3
MARION ST.
CONCORD (BISMARCK) ST.
SCHERRER'S ADD.
ROCKINGHAM ROAD
EWERT ESTATE ADDITION
Peter Dittmers Add.
Hanneman Add.
(See page 60)
FOSTER & GEISLERS ADD.
DE JONGS 1ST ADD.
Douglas J. Berner & Elizabeth Scott 4-27-2004 14155-04
Terry E. Gibbs 2195-07 1-24-07
James M. Paulsen 15674-94 2-23-94
Ryan Tappendorf 32560-2006 10-16-2006
Richard A. & Shirley A. Kline 21286-2000
Ellwood E. Benker 6-2-2004 19289-04
Kelli Carr 11-25-03 60612-03
Grimes, David E. & Andrea J. 17814-06
Patricia Duncalf 3-20-89 04306-89
Kevin W. Ellis 44360-2004 12-21-2004
Donna Fordham Roberta Whitbeck Trust 10-2-2001 34400-01
Hy Vee Foods Stores 5-6-86
Dillon Real Estate Co. Inc. 10-19-88
Jeffrey Jones 3-10-97 5284-97(2)
Beverly A. Clausen Trust 10-19-82
Susan K. Cunningham 11705-97 5-15-97
McJohnson Corporation 11-7-96 29611-96
Wachal, Donald & Sharon 2-2-2000 299-00
William & Sherry Marc 9-4-02 34100-02
Section 4-77-3