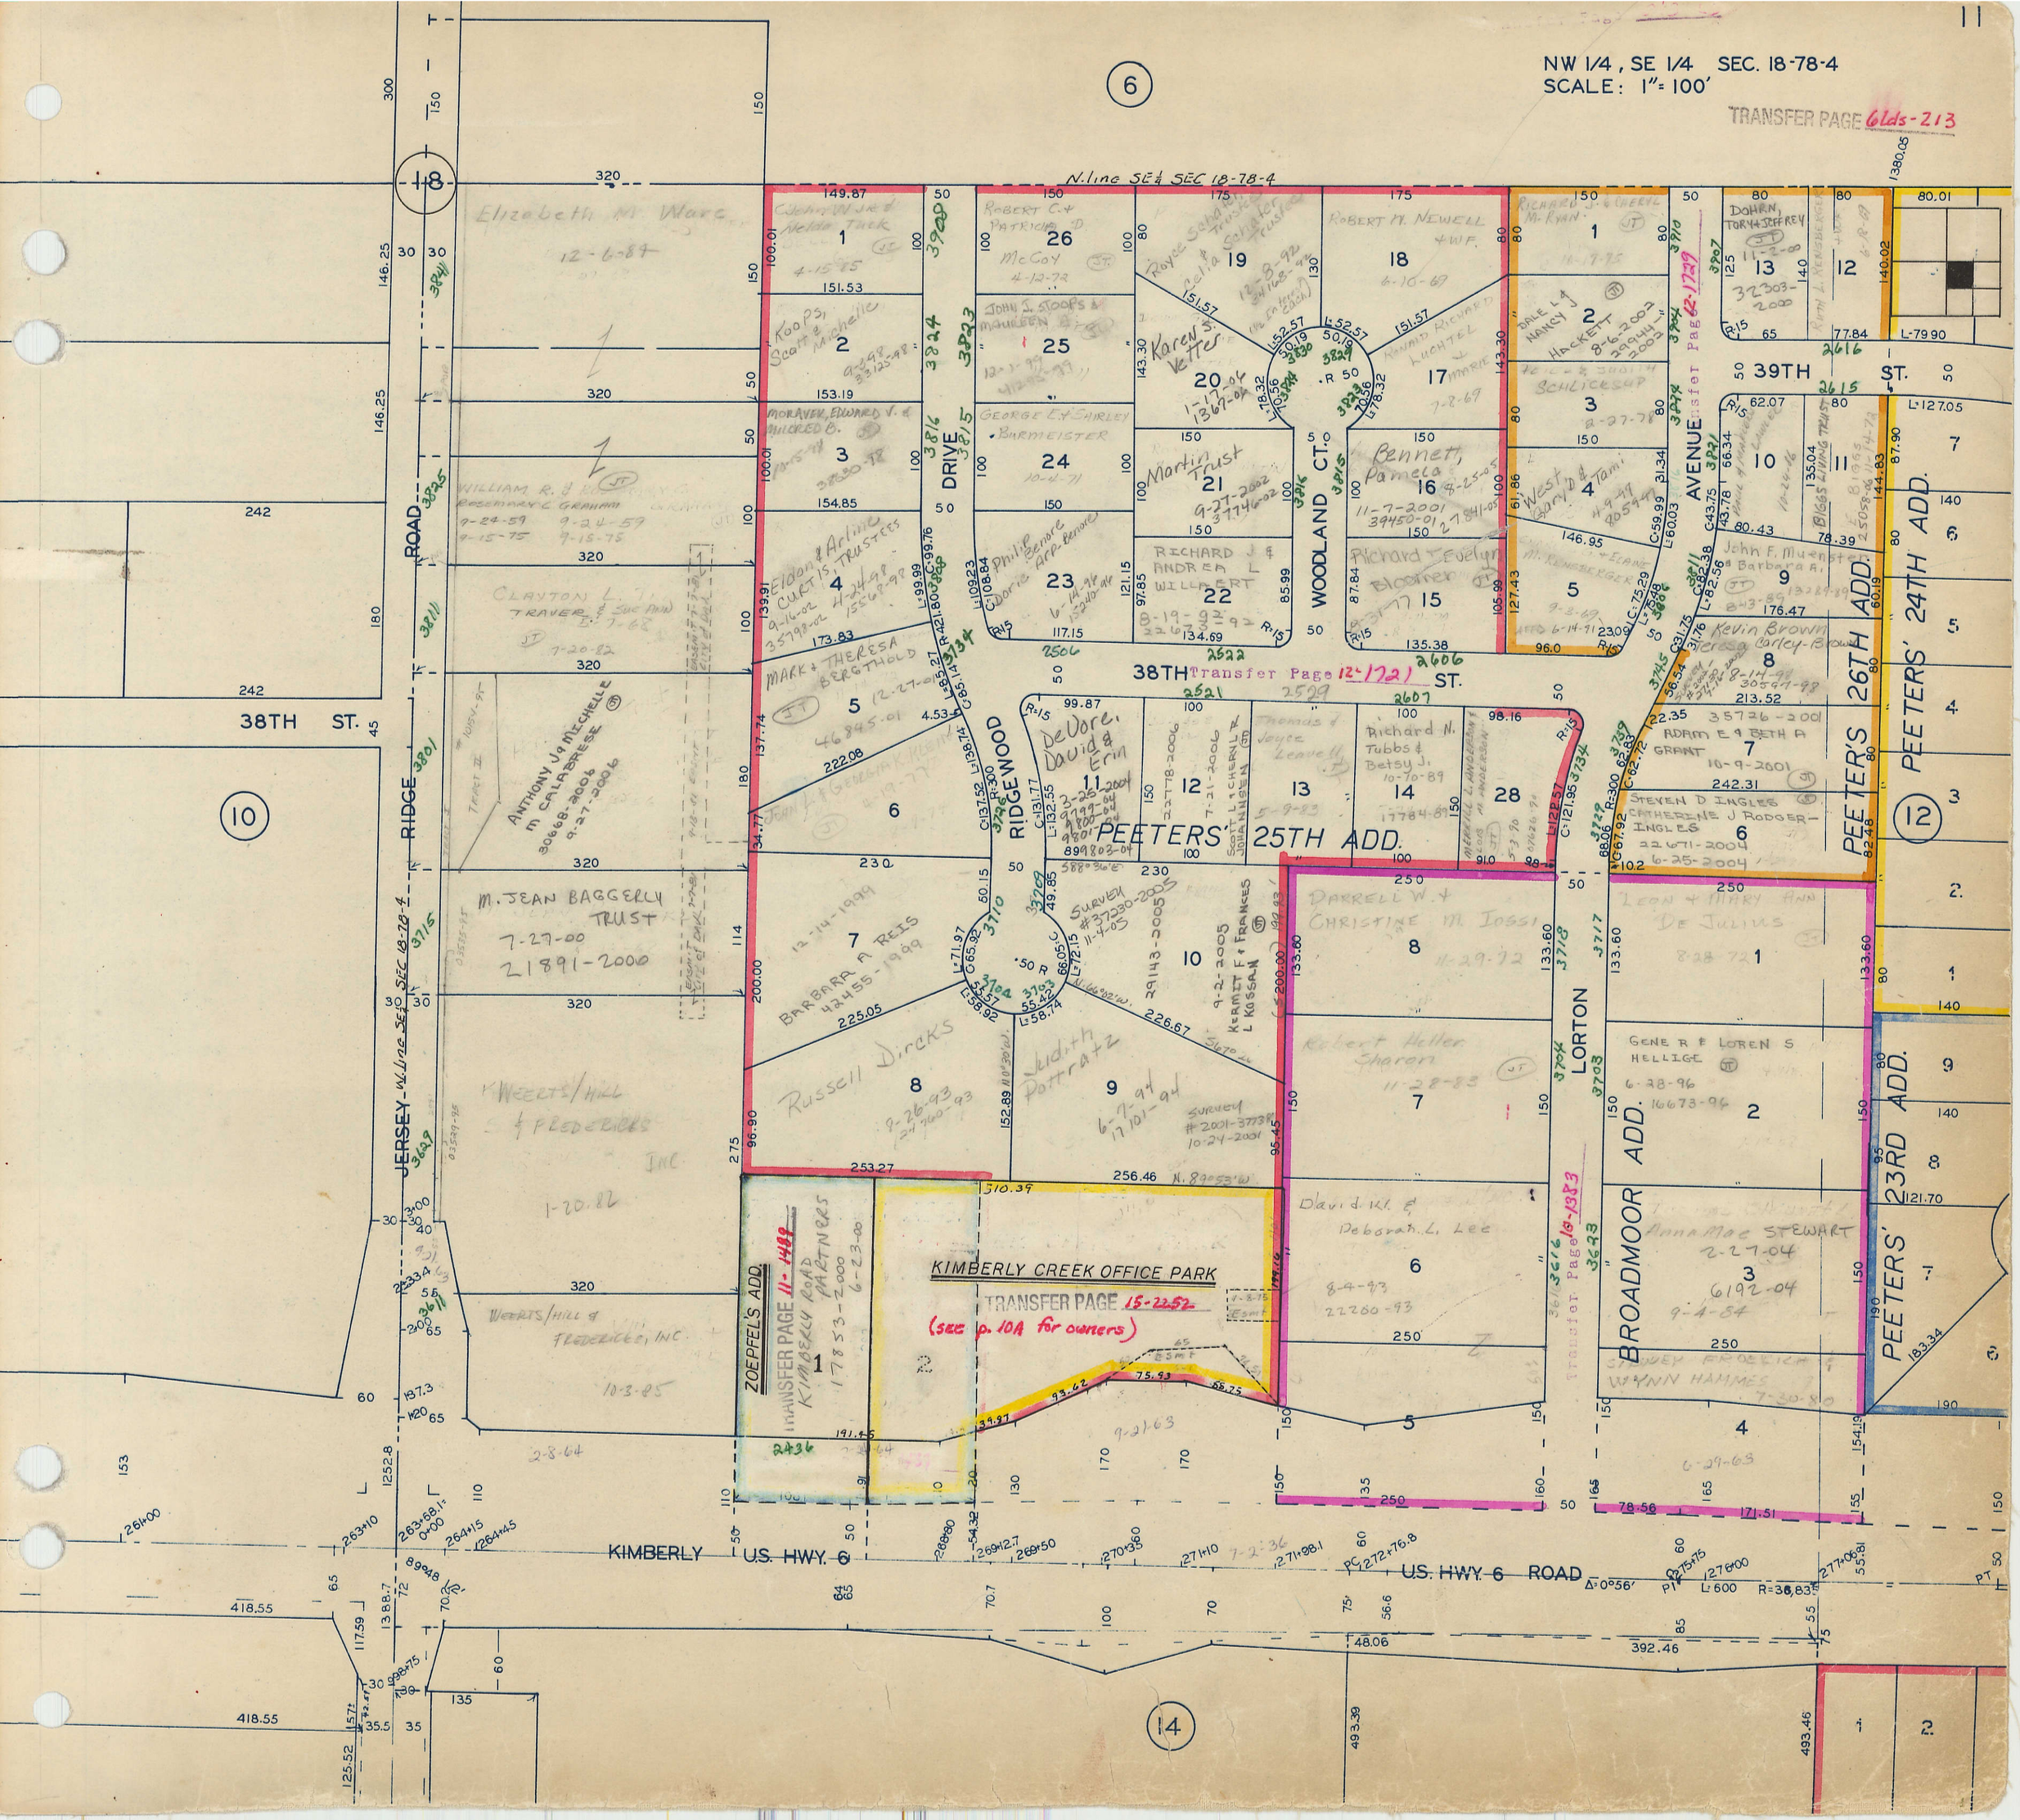

NW 1/4, SE 1/4 SEC. 18-78-4
SCALE: 1" = 100'
TRANSFER PAGE 6lds-213
N. line SE 1/4 SEC 18-78-4
38TH ST.
39TH ST.
RIDGE ROAD
JERSEY
RIDGEWOOD DRIVE
WOODLAND CT.
AVENUE
LORTON
PEETERS' 25TH ADD.
PEETERS' 26TH ADD.
PEETERS' 23RD ADD.
BROADMOOR ADD.
ZOEPFEL'S ADD.
KIMBERLY CREEK OFFICE PARK
TRANSFER PAGE 15-2252
(see p. 10A for owners)
KIMBERLY U.S. HWY. 6
U.S. HWY. 6 ROAD
Elizabeth M. Ware
Koops, Scott & Michelle
Eldon & Arline Curtis, Trustees
Mark & Theresa Bergthold
Robert C. & Patricia D. McCoy
John J. Stoops & Maureen
George E. & Shirley Burmeister
Philip Benore & Doris Arp-Benore
Karen S. Vetter
Martin Trust
Richard J. & Andrea L. Willaert
Robert M. Newell & WF
Bennett, Pamela
Richard & Evelyn Bloomer
Richard J. & Cheryl M. Ryan
Dale L. & Nancy Hackett
Schlicksup
West, Gary D. & Tami
Dohrn, Tory & Jeffrey
John F. Muenster & Barbara A.
Kevin Brown & Teresa Carley-Brown
Adam E. & Beth A. Grant
Steven D. Ingles & Catherine J. Rodger-Ingles
Leon & Mary Ann De Julius
Gene R. & Loren S. Hellige
Anna Mae Stewart
Stewey Froelich & Wynn Hammes
Darrell W. & Christine M. Iossi
Robert Heller Sharon
David W. & Deborah L. Lee
Richard N. Tubbs & Betsy J.
Thomas & Joyce Leavell
DeVore, David & Erin
Scott L. & Cheryl R. Johannsen
Kermit F. & Frances L. Kossan
Barbara A. Reis
Russell Dircks
Judith Pottratz
Anthony J. & Michelle M. Calabrese
M. Jean Baggerly Trust
Weerts/Hill & Fredericks Inc.
Clayton L. Traver & Sue Ann
William R. & Rosemary C. Graham
Moravek, Edward V. & Mildred B.
Kimberly Road Partners