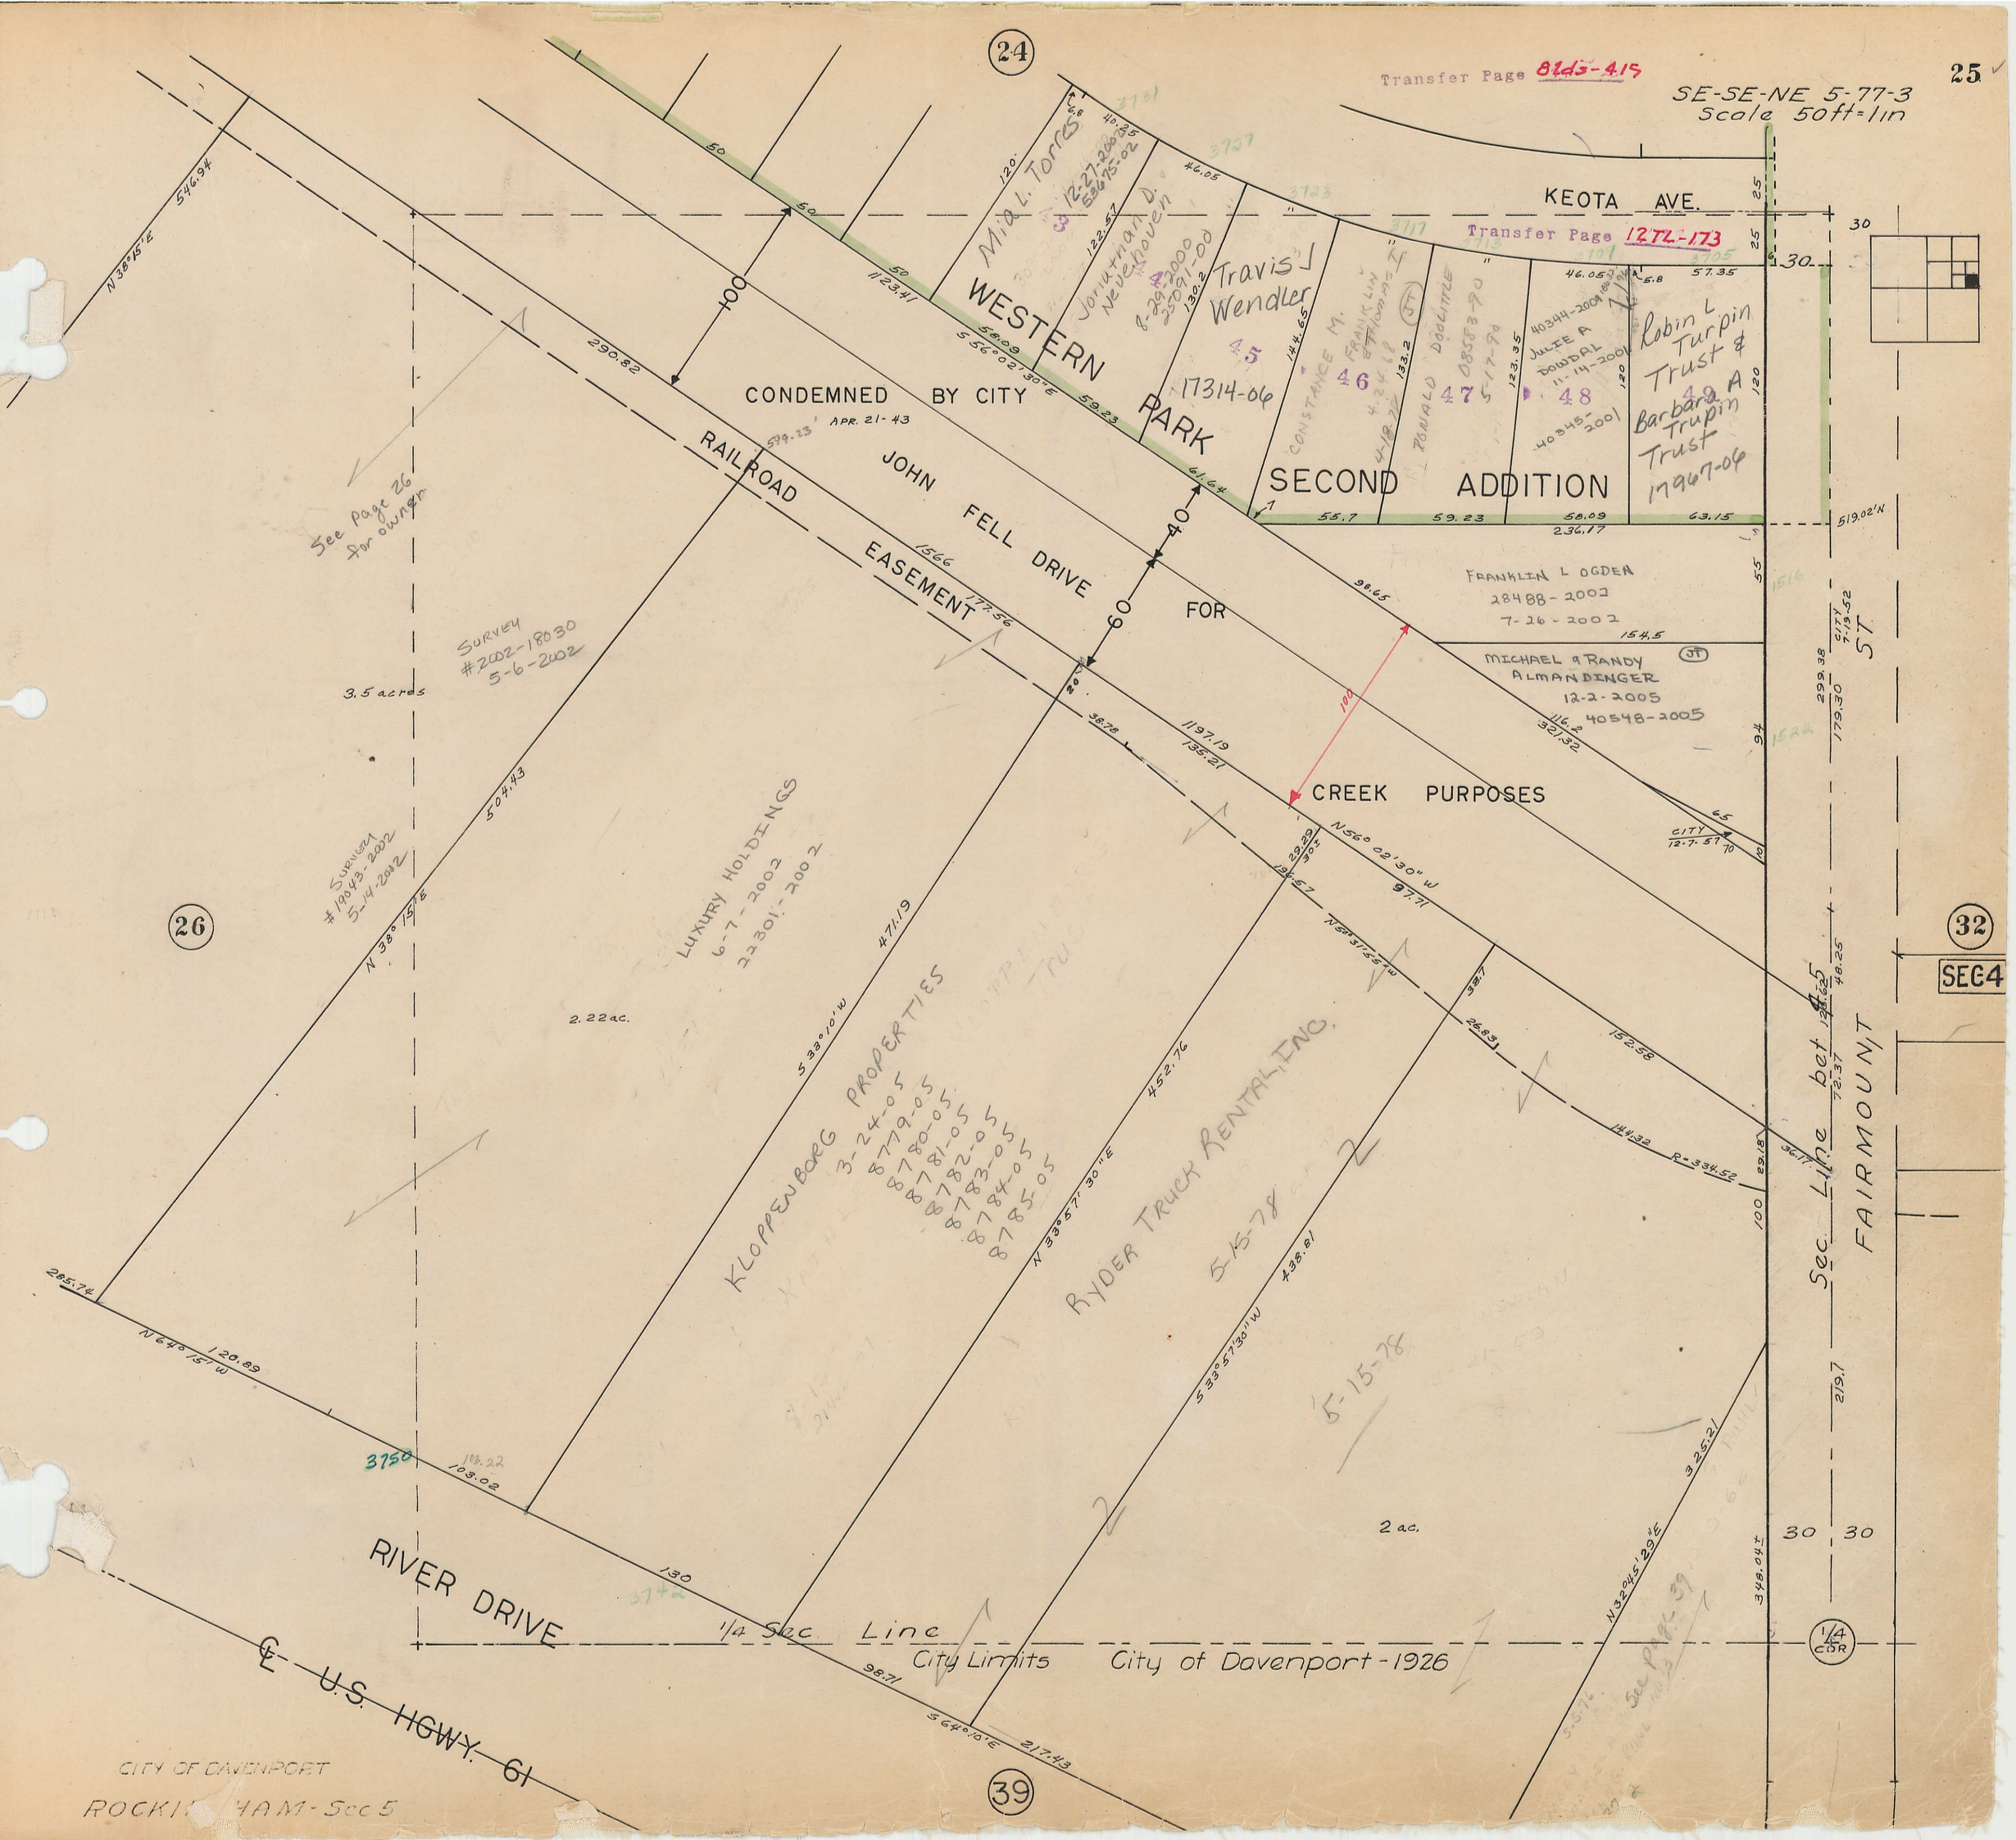

24
25
Transfer Page 81d5-415
SE-SE-NE 5-77-3
Scale 50ft=1in
KEOTA AVE.
Transfer Page 12TL-173
WESTERN PARK
SECOND ADDITION
Mia L. Torres
Jonathan D. Nevehoven
Travis J Wendler
17314-06
CONSTANCE M. FRANKLIN & THOMAS I.
RONALD DOOLITTLE
JULIE A DOWDAL
Robin L Turpin Trust & Barbara A Trupin Trust
17967-06
CONDEMNED BY CITY
APR. 21-43
RAILROAD EASEMENT
JOHN FELL DRIVE
FOR
CREEK PURPOSES
FRANKLIN L OGDEN
28488-2002
7-26-2002
MICHAEL & RANDY ALMANDINGER
12-2-2005
40548-2005
See page 26 for owner
SURVEY #2002-18030 5-6-2002
3.5 acres
SURVEY #19043-2002 5-14-2002
LUXURY HOLDINGS
6-7-2002
22301-2002
2.22 ac.
KLOPPENBORG PROPERTIES
3-24-05
8779-05
8780-05
8781-05
8782-05
8783-05
8784-05
8785-05
RYDER TRUCK RENTAL, INC.
5-15-78
5-15-78
2 ac.
26
32
SEC4
Sec. Line bet 4.5
FAIRMOUNT
ST.
RIVER DRIVE
1/4 Sec Line
City Limits
City of Davenport-1926
℄ U.S. HGWY. 61
39
CITY OF DAVENPORT
ROCKINGHAM-Sec 5