VOLUME S

INDEX MAP

THE EAST 660 FEET OF SECTION 25 AND THE EAST 660 FEET OF THE NORTH ½ OF SECTION 36 TOWNSHIP 78 NORTH, RANGE 2 EAST OF THE FIFTH PRINCIPAL MERIDIAN. SECTIONS 29 & 30 AND THE NORTH ½ OF SECTIONS 31 & 32 TOWNSHIP 78 NORTH, RANGE 3 EAST OF THE FIFTH PRINCIPAL MERIDIAN.

DAVENPORT, IOWA

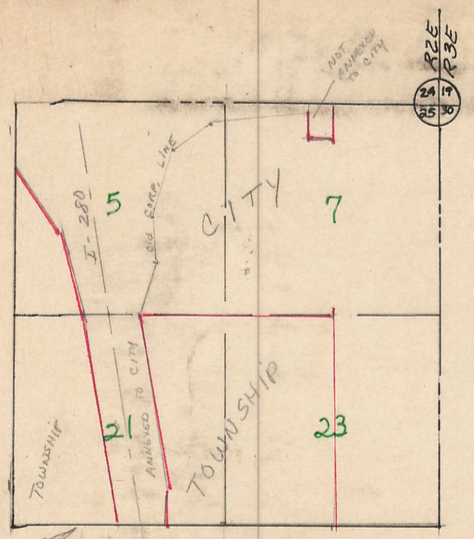
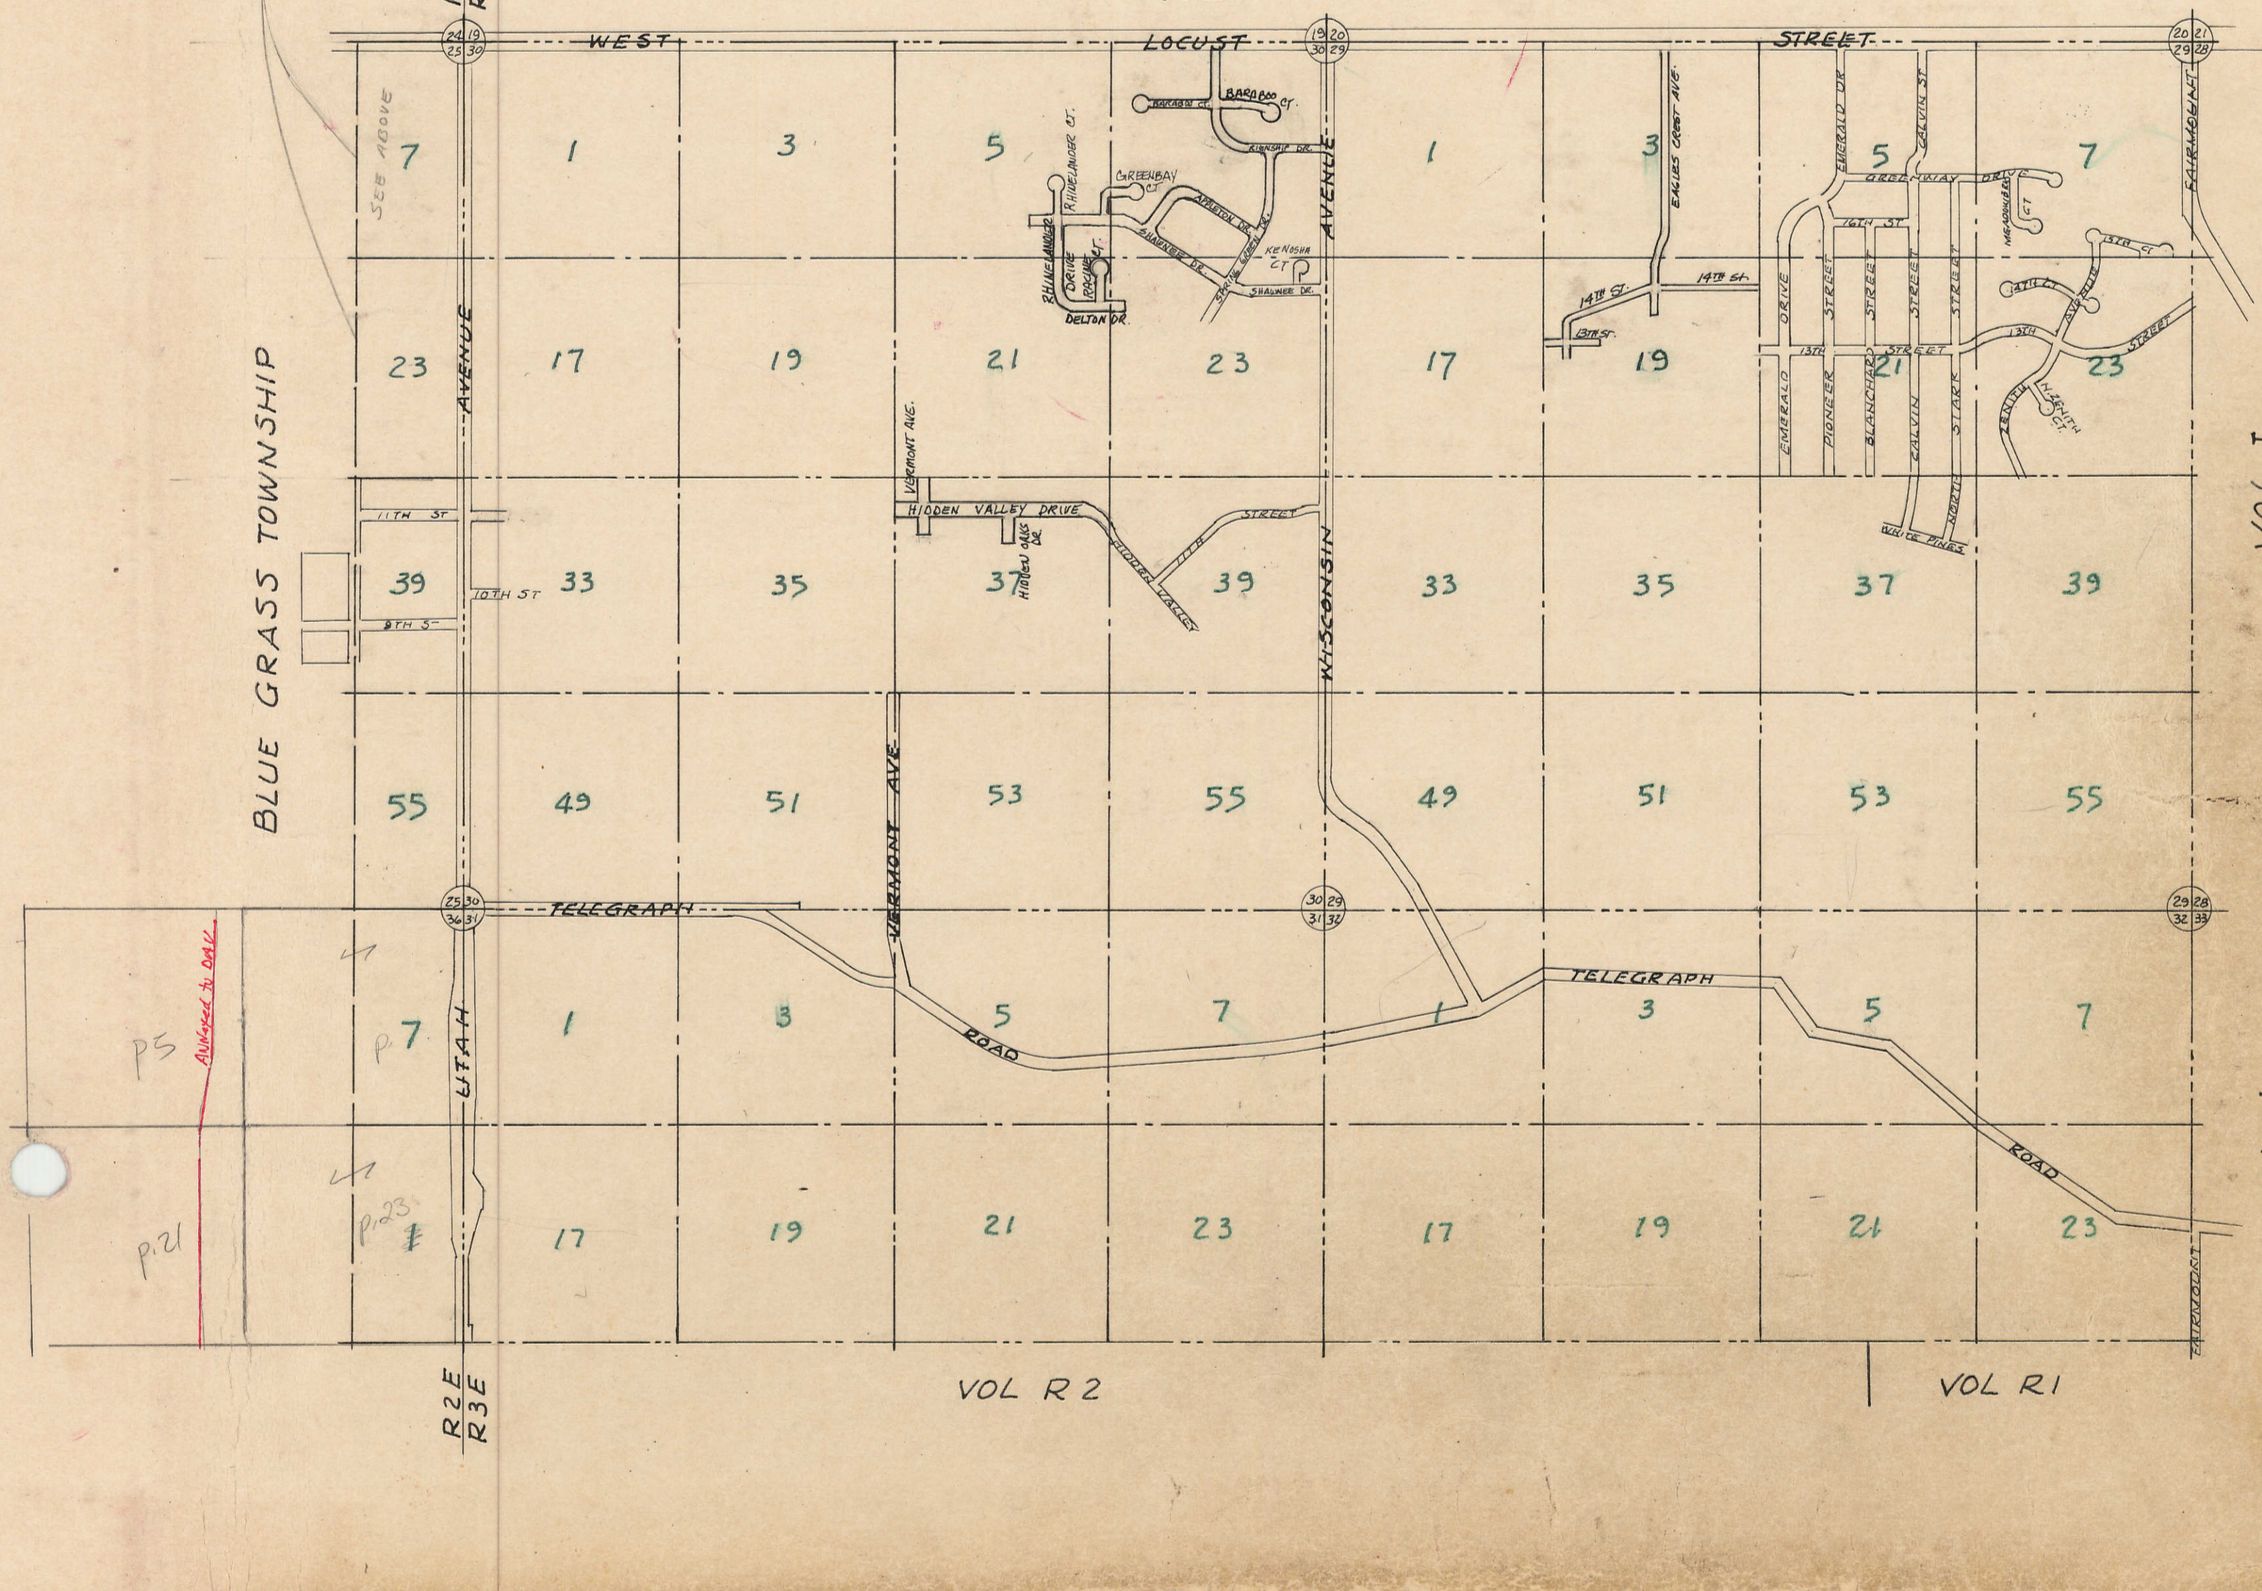
VOL T