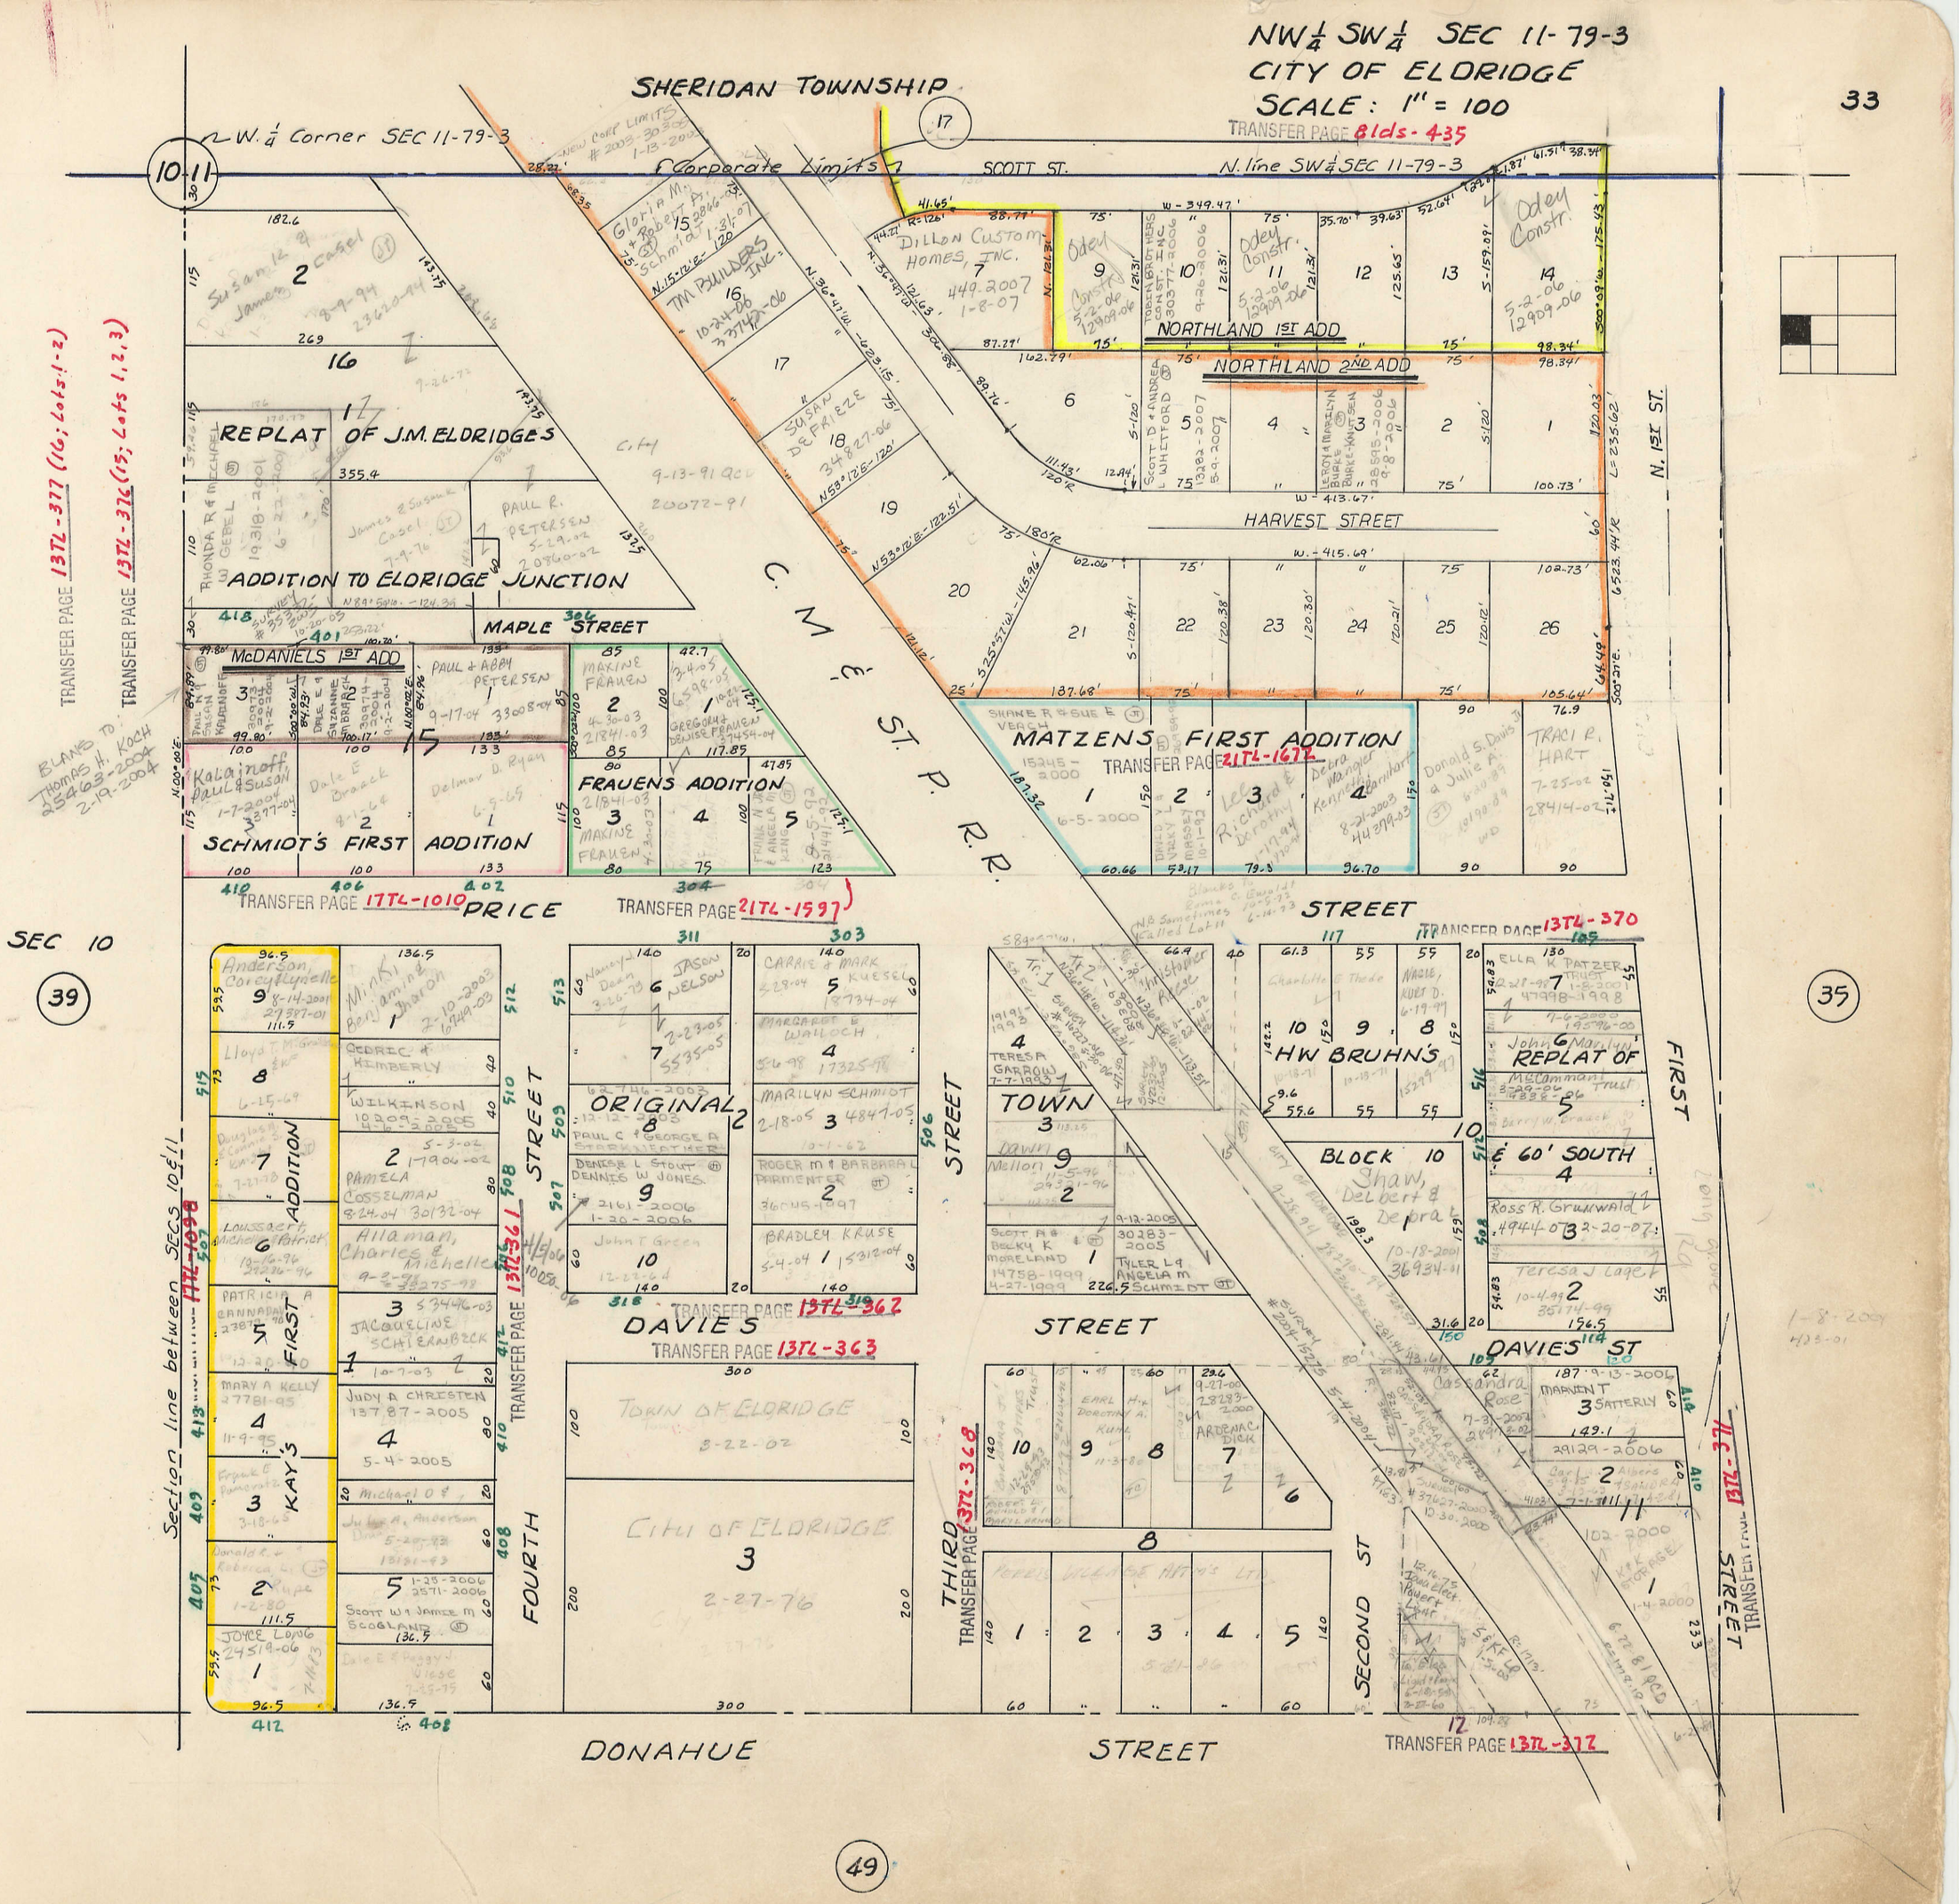
NW¼ SW¼ SEC 11-79-3
CITY OF ELDRIDGE
SCALE: 1" = 100
SHERIDAN TOWNSHIP
W. ¼ Corner SEC 11-79-3
Corporate Limits
SCOTT ST.
N. line SW¼ SEC 11-79-3
TRANSFER PAGE 81ds-435
NORTHLAND 1ST ADD
NORTHLAND 2ND ADD
HARVEST STREET
N. 1ST ST.
REPLAT OF J.M. ELDRIDGES
ADDITION TO ELDRIDGE JUNCTION
MAPLE STREET
McDANIELS 1ST ADD
SCHMIDT'S FIRST ADDITION
FRAUENS ADDITION
MATZENS FIRST ADDITION
TRANSFER PAGE 21TL-1672
C. M. & ST. P. R.R.
TRANSFER PAGE 13TL-377 (16; Lots 1-2)
TRANSFER PAGE 13TL-376 (15; Lots 1, 2, 3)
TRANSFER PAGE 17TL-1010
PRICE STREET
TRANSFER PAGE 21TL-1597
TRANSFER PAGE 13TL-370
SEC 10
39
35
49
Section line between SECS 10 & 11
ADDITION
KAY'S
FIRST
ORIGINAL
TOWN
BLOCK 10
HW BRUHN'S
REPLAT OF
FIRST
E 60' SOUTH
DAVIES STREET
TRANSFER PAGE 13TL-362
TRANSFER PAGE 13TL-363
TRANSFER PAGE 13TL-361
TRANSFER PAGE 13TL-368
TRANSFER PAGE 13TL-371
TRANSFER PAGE 13TL-372
TOWN OF ELDRIDGE
CITY OF ELDRIDGE
DONAHUE STREET
THIRD STREET
FOURTH STREET
SECOND ST
DAVIES ST