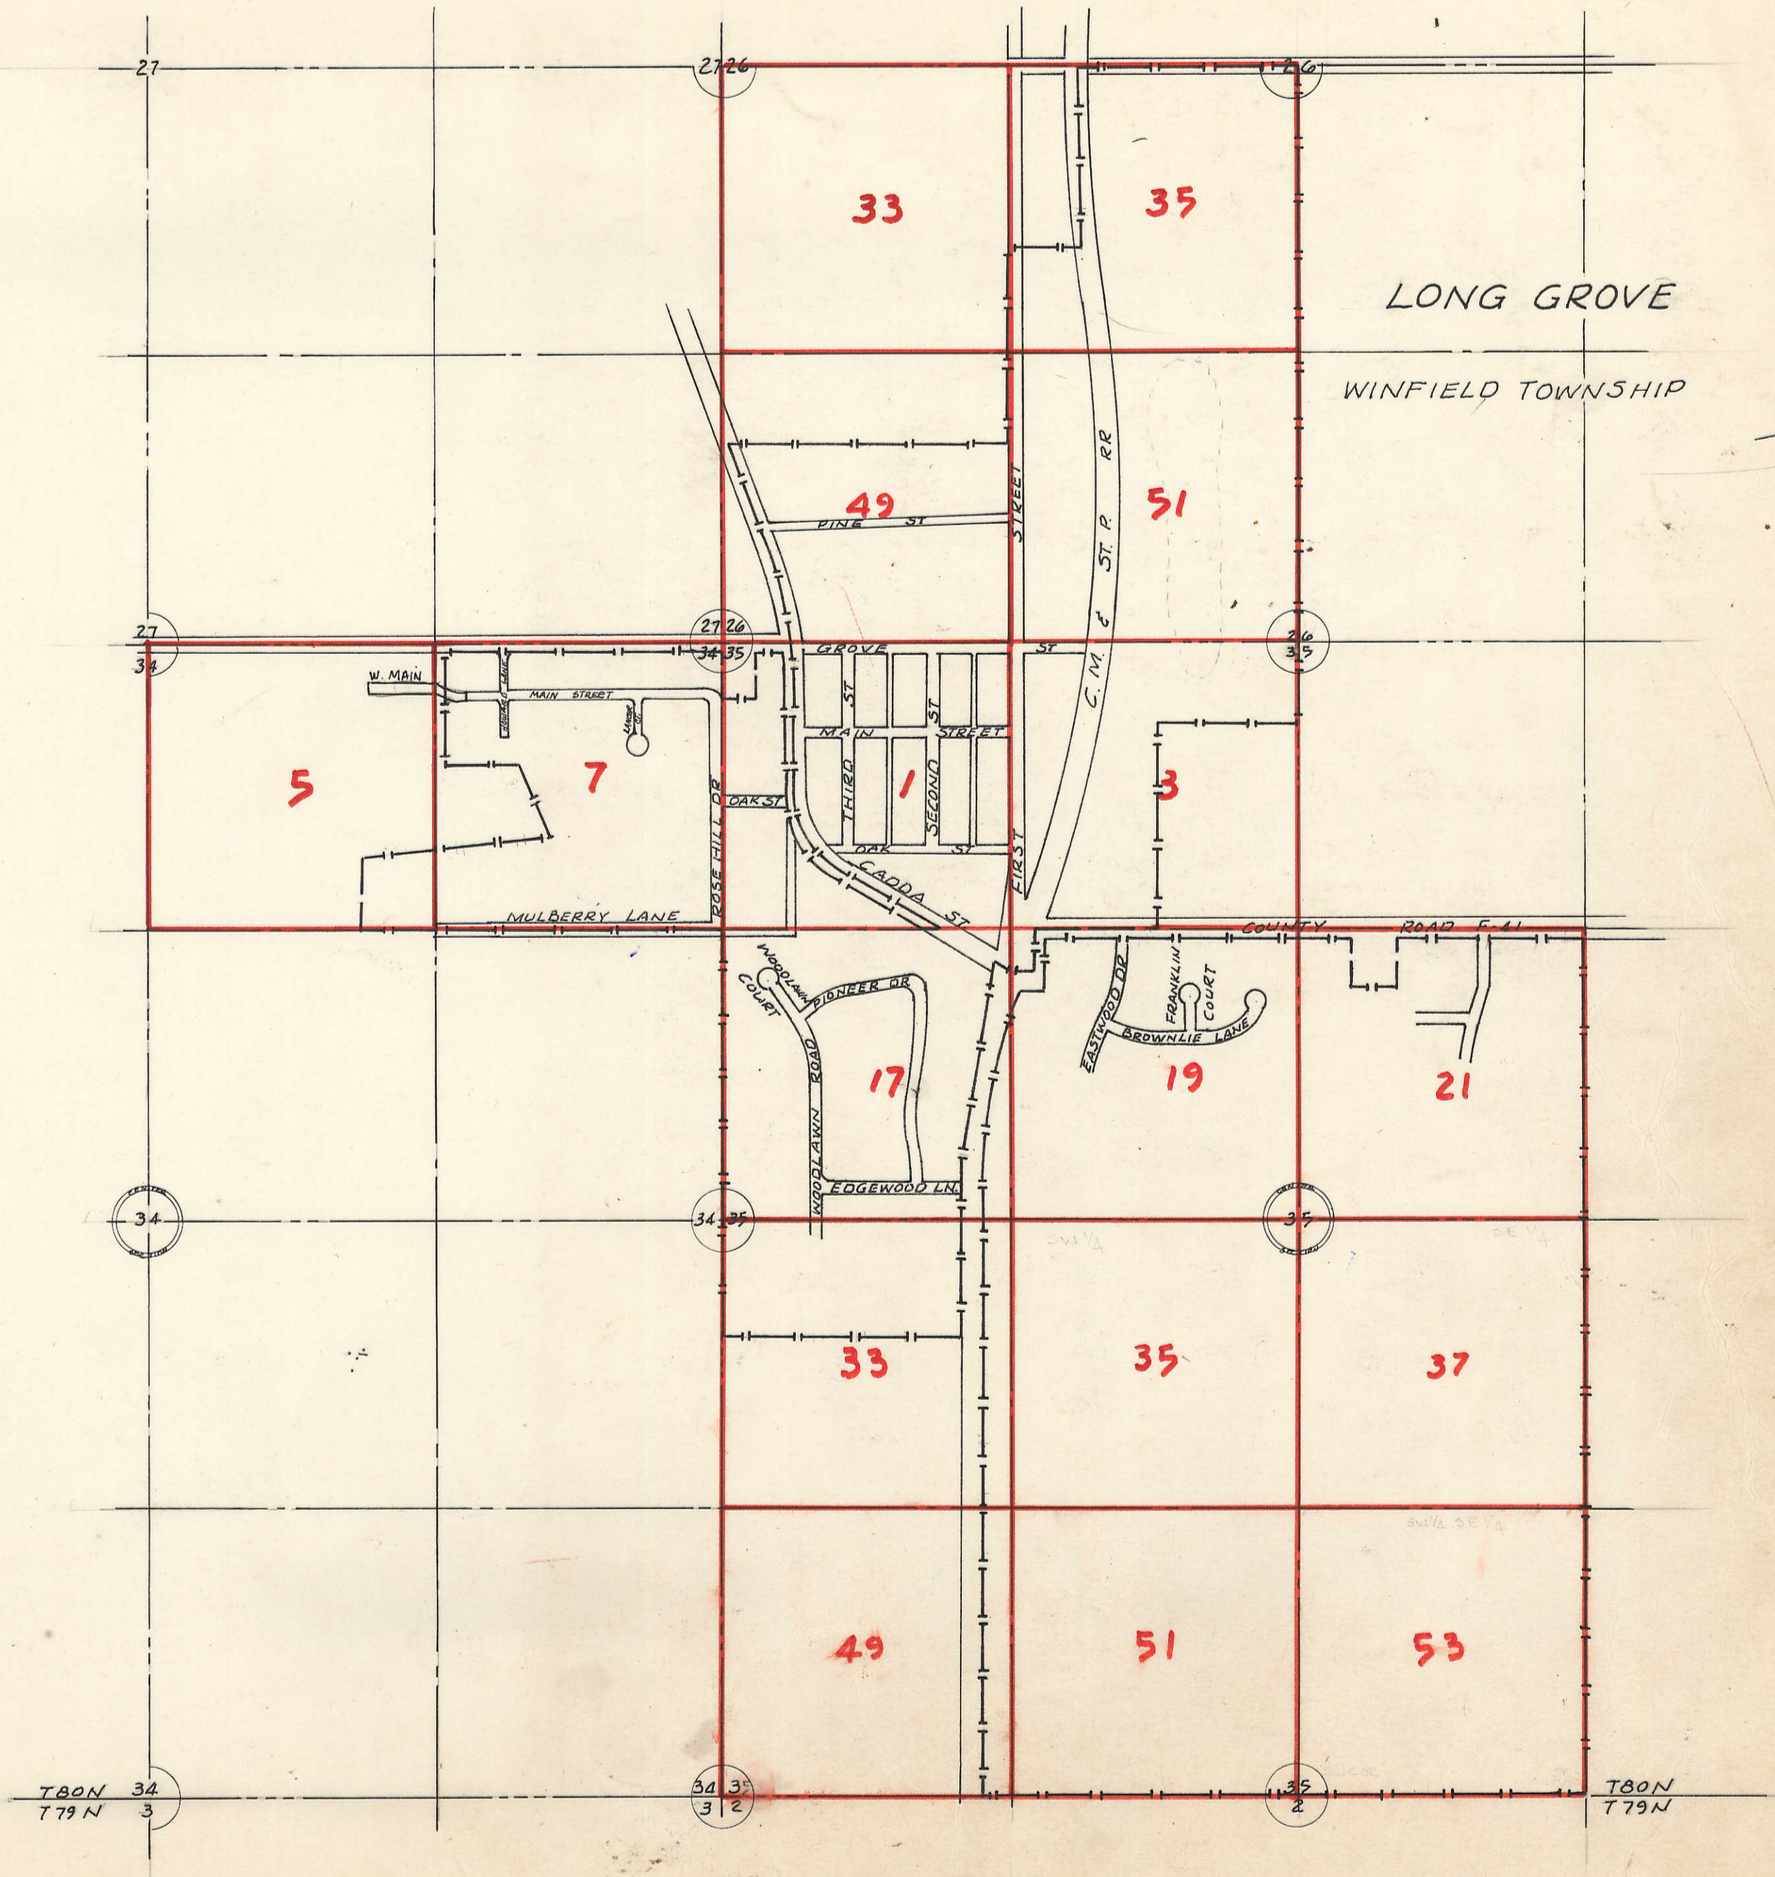
LONG GROVE
WINFIELD TOWNSHIP
33
35
49
51
5
7
1
3
17
19
21
33
35
37
49
51
53
PINE ST
GROVE ST
MAIN STREET
THIRD ST
SECOND ST
FIRST ST
OAK ST
CADDA ST
ROSE HILL DR
STREET
C. M. & ST. P. RR
W. MAIN
MULBERRY LANE
COUNTY ROAD F-41
WOODLAWN COURT
PIONEER DR
WOODLAWN ROAD
EDGEWOOD LN.
EASTWOOD DR
FRANKLIN COURT
BROWNLIE LANE
T80N
T79N

INDEX OF SUBDIVISIONS FOR LONG GROVE

NAME	SEC.	PAGE
EASTWOOD 1ST ADDITION	35	21
EASTWOOD 2ND ADDITION	35	21
EASTWOOD 3RD ADDITION	35	21
EASTWOOD 4TH ADDITION	35	19
EASTWOOD 5TH ADDITION	35	21
EASTWOOD 6TH ADDITION	35	19
EASTWOOD ESTATES 1ST ADD.	35	17
EASTWOOD ESTATES 2ND ADD.	35	19
EASTWOOD ESTATES 3RD ADD.	35	19
EASTWOOD ESTATES 4TH ADD.	35	19
GRABBE'S 2ND ADDITION	34	7
GRABBE'S 3RD ADDITION	34 35	7 1
GRABBE'S 4TH ADDITION	34	7
LAGLIN 1ST ADDITION & 2ND	35	17
LANCER MEADOWS 1ST. ADD.	34	7
MARTI'S 1ST ADDITION	35	1
McCUBBIN & KAY PLAT	35	1
	26 35	49-51 1-3
ORIGINAL TOWN		

INDEX OF SUBDIVISIONS FOR McCAUSLAND

NAME	SEC.	PAGE
CLEAR VIEW ADDITION	13	1 & 3
ORIGINAL TOWN	12	51
PRAIRIE MEADOW SUBDIVISION	13	1 & 3
MINA RASCHE'S 1ST ADDITION	12	49
MINA RASCHE'S 2ND	12	49
MINA RASCHE'S 3RD	12	49
MINA RASCHE'S 4TH	12	49
SCHNECKLOTH'S SUBDIVISION	13	19
SPROUT'S SUBDIVISION	12	53