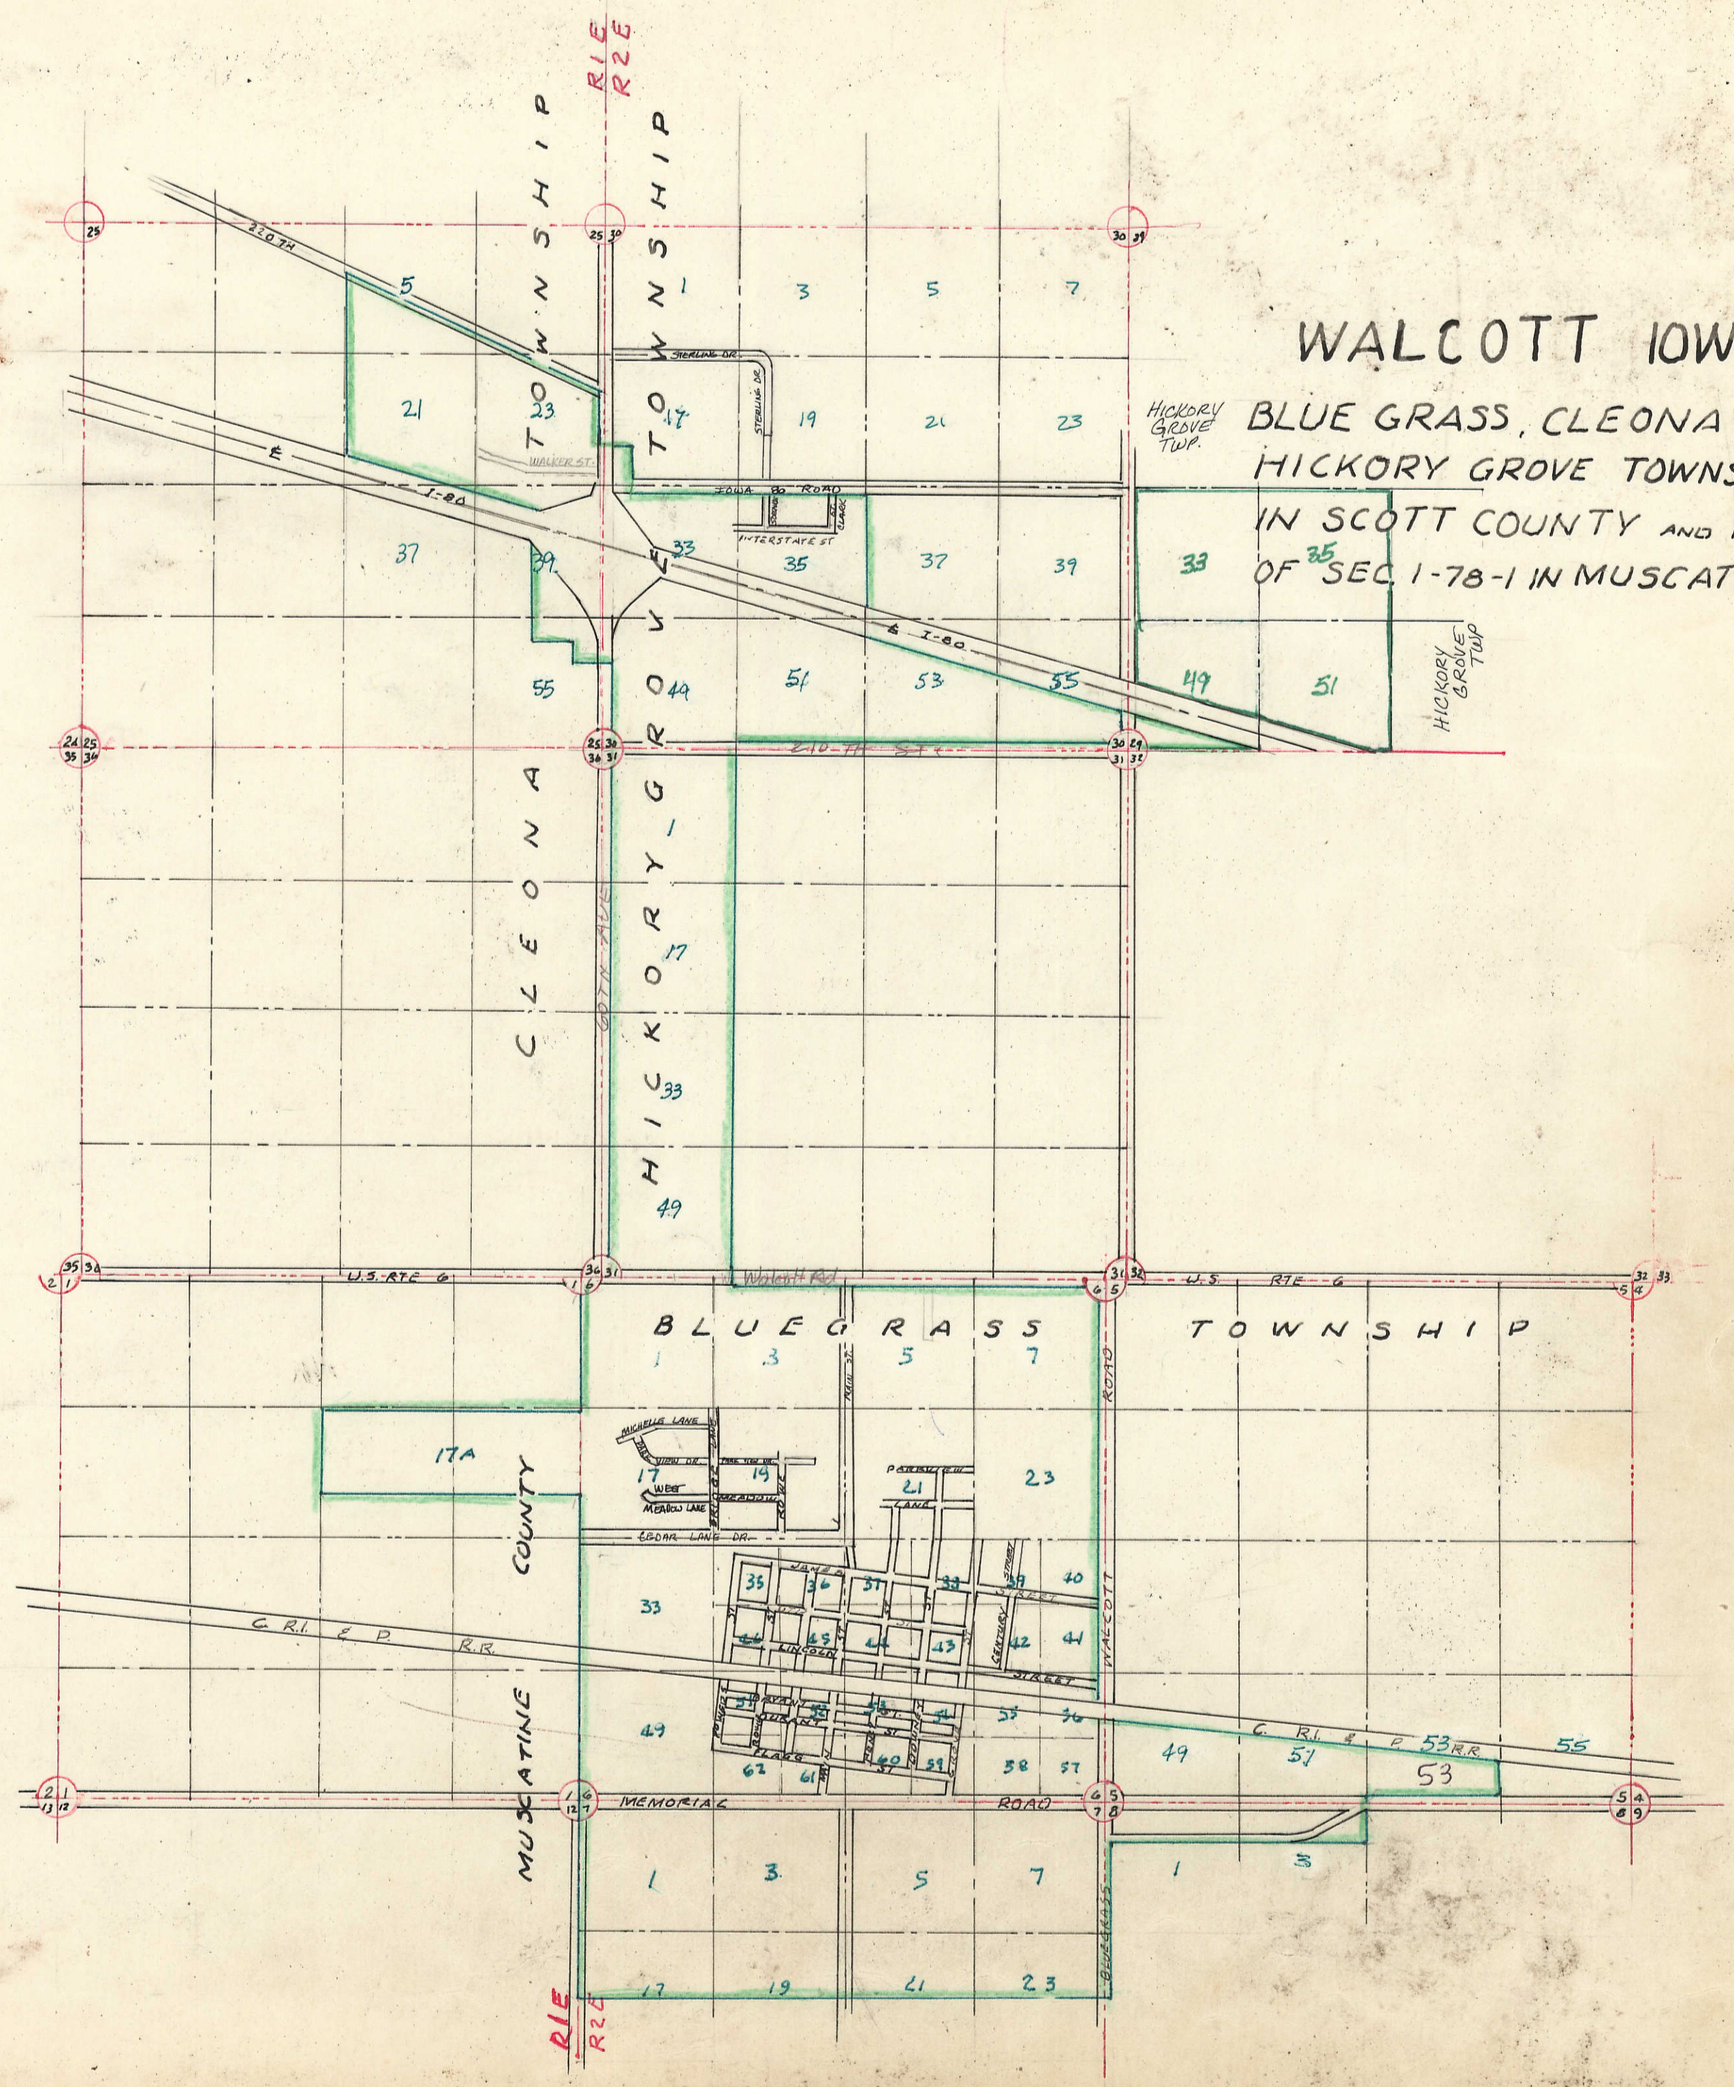
WALCOTT IOWA
BLUE GRASS, CLEONA AND HICKORY GROVE TOWNSHIPS IN SCOTT COUNTY AND PART OF SEC. 1-78-1 IN MUSCATINE CO.
R1E
R2E
CLEONA TOWNSHIP
HICKORY GROVE TOWNSHIP
BLUEGRASS TOWNSHIP
MUSCATINE COUNTY
HICKORY GROVE TWP.
220TH
I-80
WALKER ST.
STERLING DR.
IOWA 80 ROAD
INTERSTATE ST
210TH ST.
60TH AVE.
U.S. RTE 6
Wright Rd
MICHELLE LANE
WEBER
MEADOW LANE
CEDAR LANE DR.
LINCOLN
STREET
C. R.I. & P. R.R.
MEMORIAL ROAD
WALCOTT
BLUEGRASS

CITY AND TOWN LOTS

WENNER SYSTEMS, INC. 61394

NAME OF ADDITION	BLOCK	OLD TRANSFER BOOK	OLD TRANSFER PAGE	CURRENT TRANSFER BOOK	CURRENT TRANSFER PAGE	LOTS	PLAT BOOK	PAGE
Ahman's First Add.						1-8	T-6/	38
Auditor's Plat of the						1-8	T-6/	5
~~W½ of the NE ¼ (Radcli)~~						8	T-6/	21
AUDITOR'S PLAT OF THE W½ NE¼ (VERN SISSEL)						1-3	T-6/	5,21
Boetgers 1st Add						1-8	T-6/	35
Brugmann's Add.	1					1-5	T-6/	38
	2					1-5	T-6/	37
CEDAR LANE ADD.	6					1-15	6	33,35
Cook & Sargents Out Lots						1-4,13-16	T-6	5
						5-12	T-7/	3
						17-20	T-7/	21
						21-24	T-7/	19
Dietz 1st Add						1-7	T-6/	19
Dietz 2nd Add						8-14	T-6/	19
Dietz 3rd Add						1-7	T-6/	19
Durants Out Lots						27,28	T-6/	39
						29-30	T-6/	40
						31	t-6/	41
						32	T-6/	42
						34,38	T-6/	55
						36-37	T-6/	56
						39,42	T-6/	58
						40,41	T-6/	57
						43	T-6/	59,60
Hensen's Re-Subd Blk 4						1-6	T-6/	35
						7-10	T-6/	46
IOWA 80 1ST ADD.						1	30	8
Houghton's Rirst Add						1-10	T-6/	37
Lovewells First Add.						1-8	T-6/	36
MUD CREEK ADD.						1-4	6	3,17,19
Niebuhr's First Add						1-8	T-6/	~~42~~ 39
Niebuhr's ~~Second~~ Add						1-15	T-6/	~~42~~ 39
Niebuhr's Third Add						1-8	T-6/	55
MARTZ'S 1ST ADD.						1-16	6	39
Prochaska's First Add						1-13	T-6/	21
Prochaska's Second Add						1-27	T-6/	21
Ruser's First Add						1-12	T-7/	35

NAME OF ADDITION	BLOCK Sec.	OLD TRANSFER BOOK	OLD TRANSFER PAGE	CURRENT TRANSFER BOOK	CURRENT TRANSFER PAGE	LOTS	PLAT BOOK	PAGE
Siebke's 1st Add						1,2	T-6/	60
G. H. Schneckloth Add.						1,2	T-6/	59
H. H. Schneckloth Add.						1-3	T-6/	58
Walcott-I-80 Industrial Park Add						1-10	T-30/	10
Walcott, Original Town	of 1					1,2	T-6/	38
						~~3-10~~	~~T-6/~~	~~43~~
	2					1-5	T-6/	37
						6-10	T-6/	44
	3					1-6	T-6/	36
						7-10	T-6/	45
Re Subd.	4						T-6/	35,46
	5					1-10	T-6/	46
	6					1-10	T-6/	45
	7					1-8	T-6/	45
	8					1-8	T-6/	44
	9					1,10	T-6/	43
						2-9	T-6/	44
	10					1-10	T-6/	43
	11					1-5	T-6/	54
	12					1-10	T-6/	53
	13					1-10	T-6/	52
	14					1-10	T-6/	51
	15					1-5	T-6/	51
	16					1-5	T-6/	52
	17					1-4	T-6/	52
	18					1-4	T-6/	53
	19					1-5	T-6/	53
	20					1-5	T-6/	54
	21					1-10	T-6/	59
	22					1-10	T-6/	60
	23					1-8	T-6/	60
	24					1-8	T-6/	61
	25					1-10	T-6/	61
	26					1-10	T-6/	62
WESTBROOK 1ST ADD.	6					1-9 14-19	6	17
WESTBROOK 2ND ADD.	6					1-5	6	17
WESTBROOK 3RD ADD.	6					1-9	6	17