SECTION 15

TOWNSHIP 80 NORTH, RANGE 2 EAST
OF
5TH PRINCIPAL MERIDIAN
ALLENS GROVE TOWNSHIP
SCOTT COUNTY, IOWA

SCALE: 1 INCH = 330 FEET

TRANSFER PAGE 51d - 10

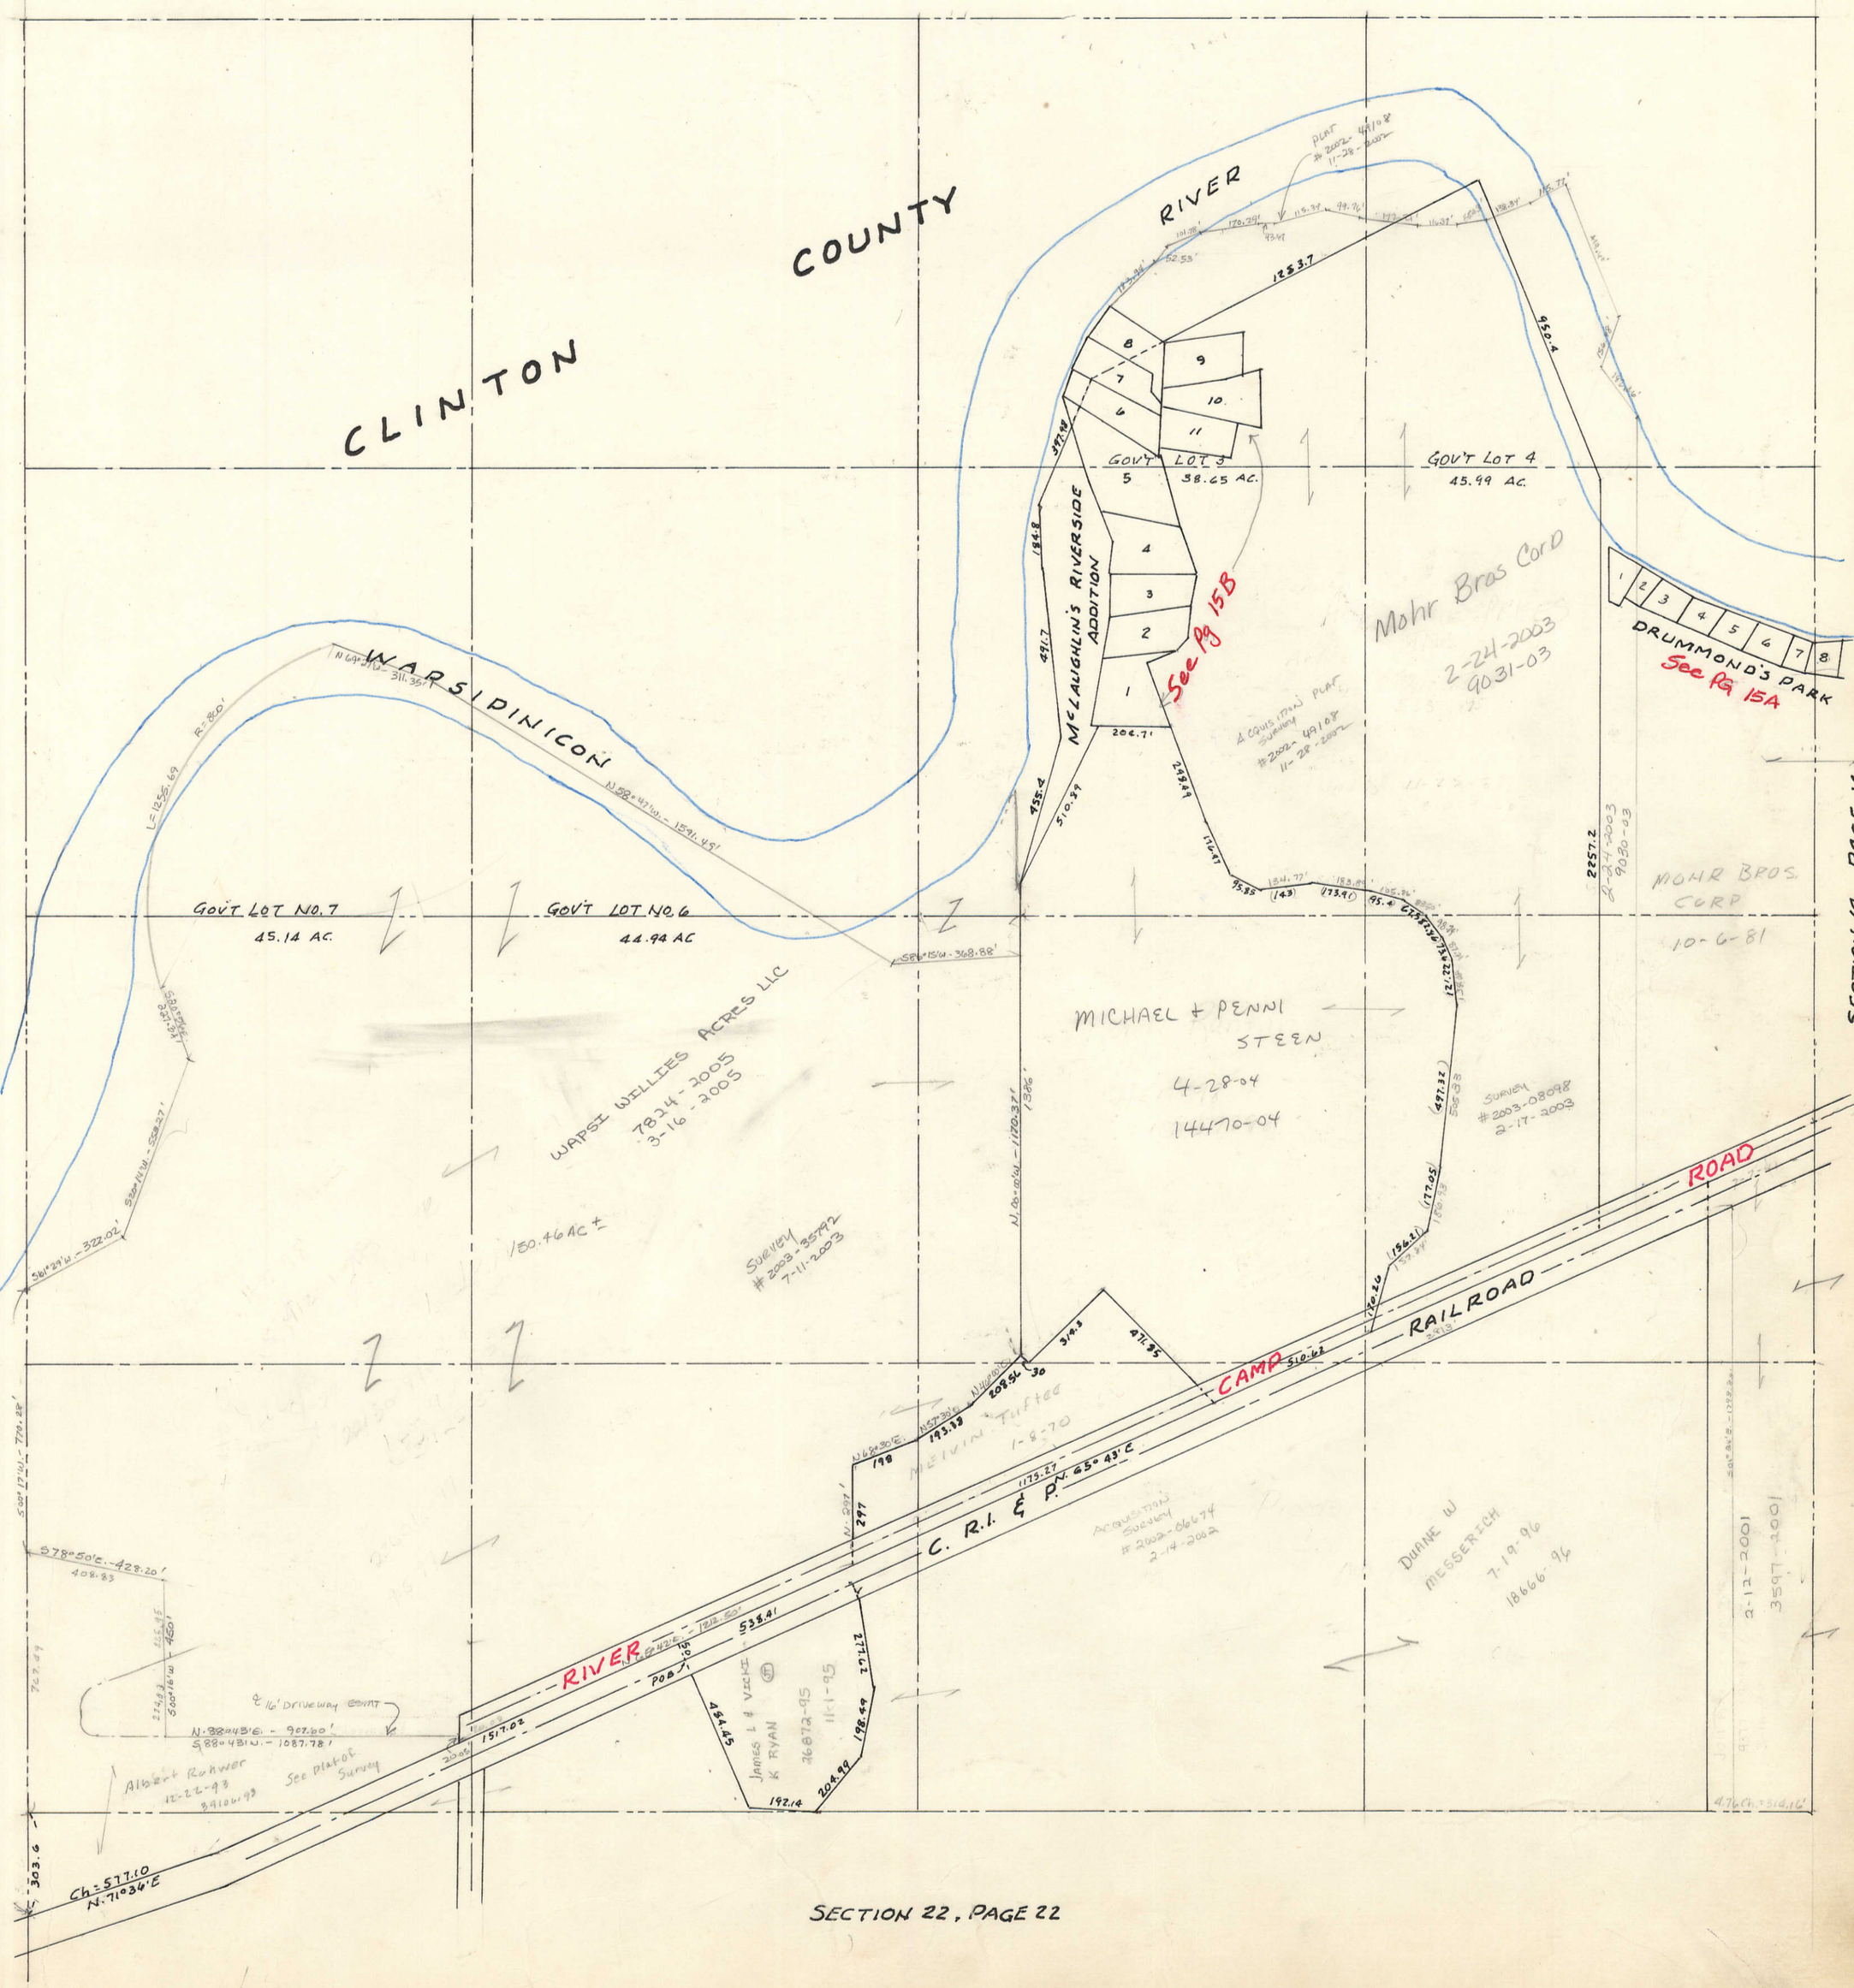

SCALE: 1" = 100 FT

OUTLOT A

Fey, Russell & Jennifer L 8-11-2004 28563-04

Keith Klaiber 9-9-98 24729-98

Lot 1 Adams Subdivision

Lot 2 Adams Subdivision

Lot 3 Adams Subdivision

Plat of Survey 11-9-93 33937-93

Plat of Survey 8-13-93 23768-93

DRIVE WAY

777.31

459.02

267.61

51.29

126.2

198.4

138.35

198.92

110.96

88.46

415.55

RIVER

CALVEN JR & ALLEEN HARRIS 21860-2004

DONNA MARTIN 1-5-3-03 17387-03

WILLIAM SWARTZ 11-3-03 17387-03

GILBERT LUCAS 7-32000 6985-00

ROBERT HOFELDT 11-20-91 25299-91 12-9-91 26269-91

Marshall Vincent & Amanda 3-24-2005 8703-05

STEAR, KEVIN E. & CONSTANCE J 12 13772-92 6-6-97

SKEAR, KEVIN E & CONSTANCE J 12-13-95 22740-95

Ralph E Hass 1-10 13-90 21209-90

THOMAS A & DIANE J WHEATLEY 39910-1999 11-17-1999

MICHAEL MOULTON & MELANIE (2) LANDA 12-13-92 35529-92

RHEA M SHERMAN 75-11-2000 12930-2000

Virgil A Denrod 6 11-18-88

ROBERT ANDERSON 5 10-31-01 38592-01

Harkey Kevin & Beverly 4 11-17-2003 59384-03

LARRY HARKEY & KOLE EVANS 3 2 6-12-81

JOHN 1 5-28-96 13154-96

297TH ST

W/4 Cor. Section 14-80-2

800.55

W. W. DRUMMOND'S PARK (SEC 14-80-2)

17 ± 1040 T.I.?

WAPSIPINICON

SECTION 15-80-2
SCALE: 1" = 100'
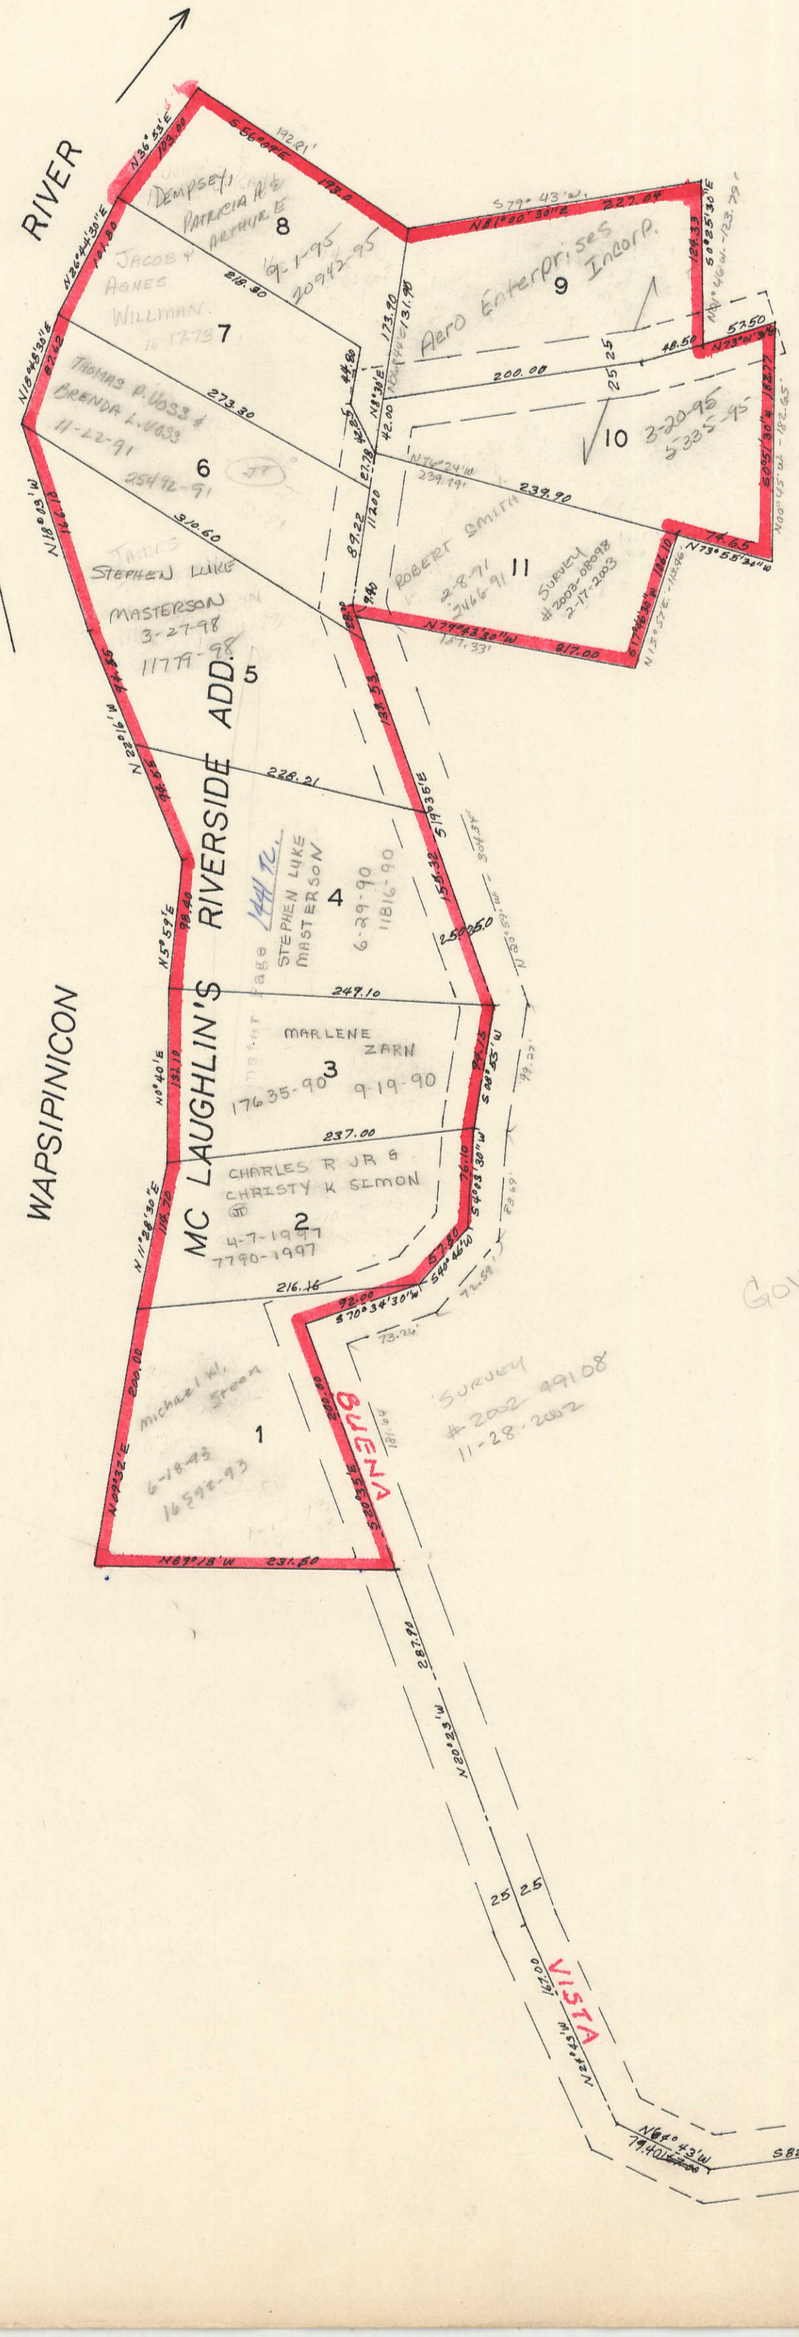
BLANK LOTS: C.U. NOLAN 12-17-66