LINCOLN
TOWNSHIP
SCOTT COUNTY, IOWA

TOWNSHIP 79 NORTH, RANGE 4 EAST OF 5TH P.M.

SCALE: 2 INCHES = 1 MILE

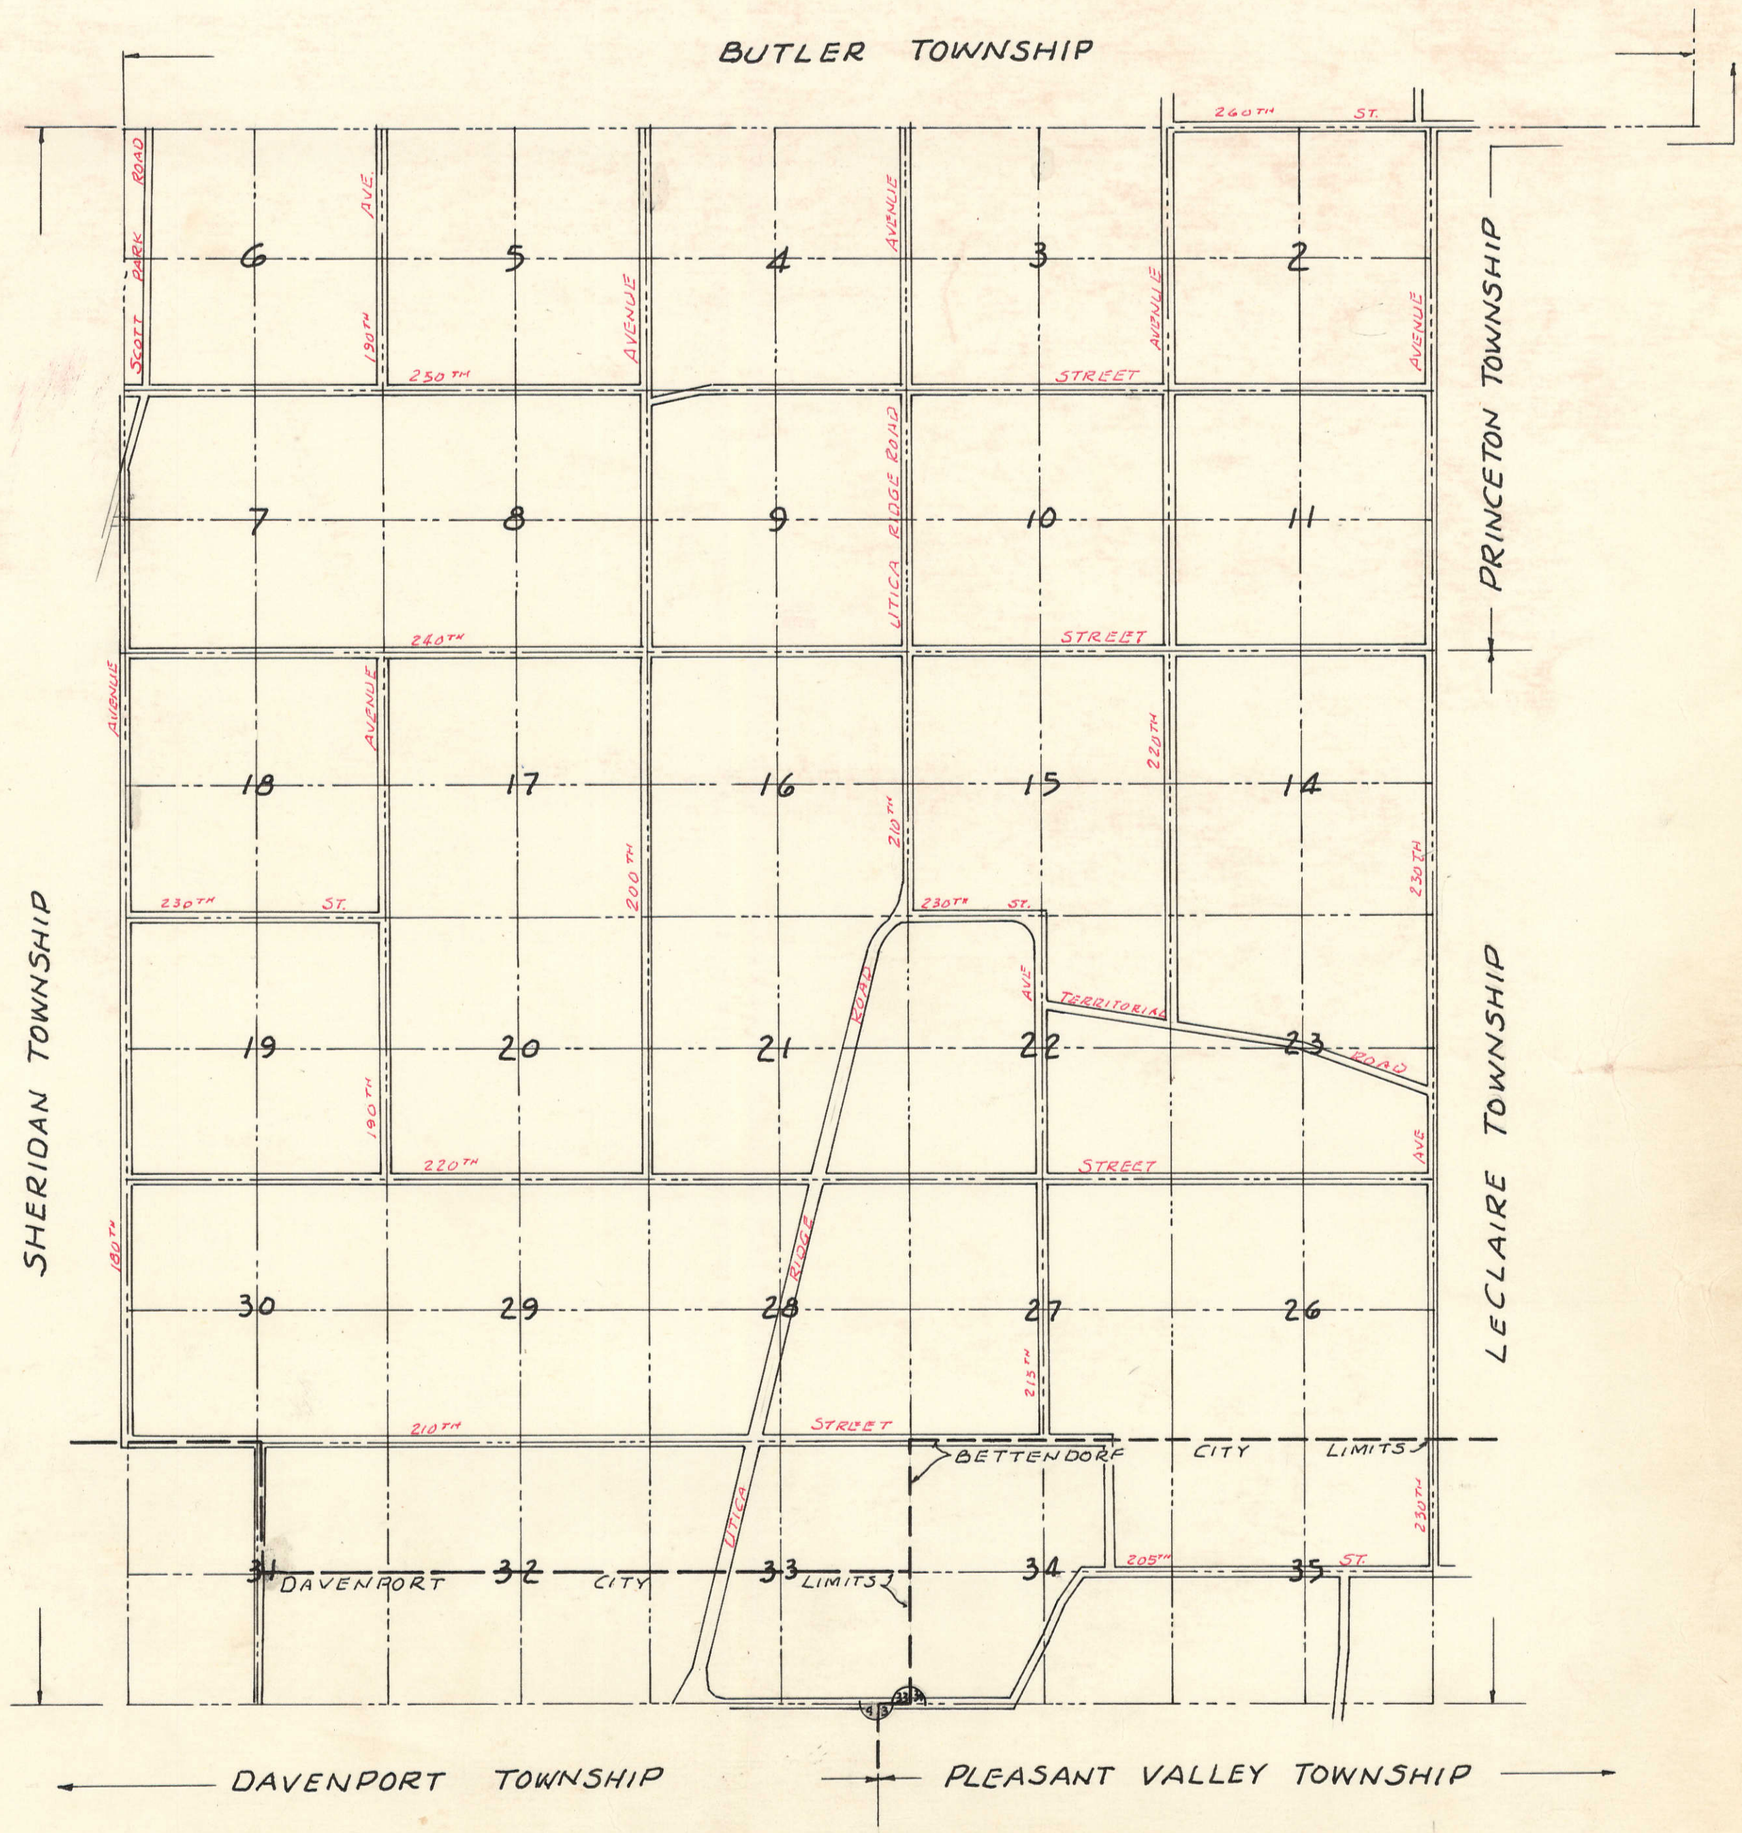

CITY AND TOWN LOTS

LINCOLN TOWNSHIP

NAME OF ADDITION	BLOCK	OLD TRANSFER BOOK	OLD TRANSFER PAGE	CURRENT TRANSFER BOOK	CURRENT TRANSFER PAGE	LOTS	PLAT BOOK	PAGE
Jugenheimer, Wayne								30
Jugenheimer, Wayne Replat of Tract A								30
Kleinsmith's 1st Add								18A
Rustic Creek Add								6
Willow Stream Estates, Inc								11,11J
Willow Stream Estates 2nd Auditors Plat								11J

CITY AND TOWN LOTS

PRINCETON TOWNSHIP

NAME OF ADDITION	BLOCK	OLD TRANSFER BOOK	OLD TRANSFER PAGE	CURRENT TRANSFER BOOK	CURRENT TRANSFER PAGE	LOTS	PLAT BOOK	PAGE
Prt. SW¼ 5-79-5 Auditor's Plat of								7
Centennial Oaks Add								36H
Centennial Oaks 2nd Add								36I
Centennial Oaks 3rd Add								36N
Hamilton's 1st Add								30
Stone Valley Addition								Sec 2 4F

NAME OF ADDITION	BLOCK	OLD TRANSFER BOOK	OLD TRANSFER PAGE	CURRENT TRANSFER BOOK	CURRENT TRANSFER PAGE	LOTS	PLAT BOOK	PAGE