Tier 77 • Range 02
Section 13
SW Quarter
Buffalo Township

County Boundary	Railroad
Incorporated Area	Major Rivers
Subdivision Boundary	940860018 Parcel PIN
Parcel Boundary	16 Lot Number
Block Boundary	912 Address Number
Lot Lines	Addition Subdivision Name
Parcel Point	940850019 Parcel Point PIN
Right of Way	2 Lot Number
Section Line	40 Right of Way Dimension
Quarter	175.00 Parcel Dimension
Quarter Quarter	107.65 Lot Dimension

77-02-14 NE	77-02-13 NW	77-02-13 NE
77-02-14 SE	77-02-13 SW	77-02-13 SE
77-02-23 NE	77-02-24 NW	77-02-24 NE

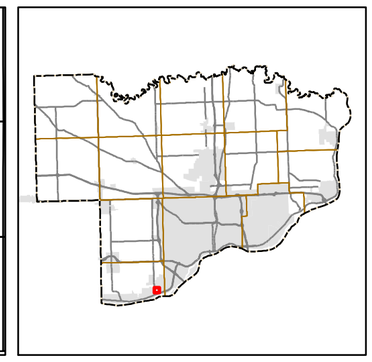

Scott County Iowa

These maps are for illustration purposes only and may not be suitable for specific decision making. Scott County provides these maps for your personal use "as is". These plat maps are not to be misconstrued as a survey or to be used as a survey, used for property boundary description, conveyance, or determination of legal title. Any use as such is strictly prohibited. If survey or deed information is needed, please see the Scott County Recorder and/or Auditor's Offices.

This information is prepared as an ongoing commitment to the public to provide quality and up-to-date information. While the Scott County GIS staff believes the data to be current and accurate, Scott County assumes no liability for any incorrect or incomplete information or data. The user of this information and data assumes all risk associated with such use.

1 inch = 200 feet

200 100 0 200 400

Feet
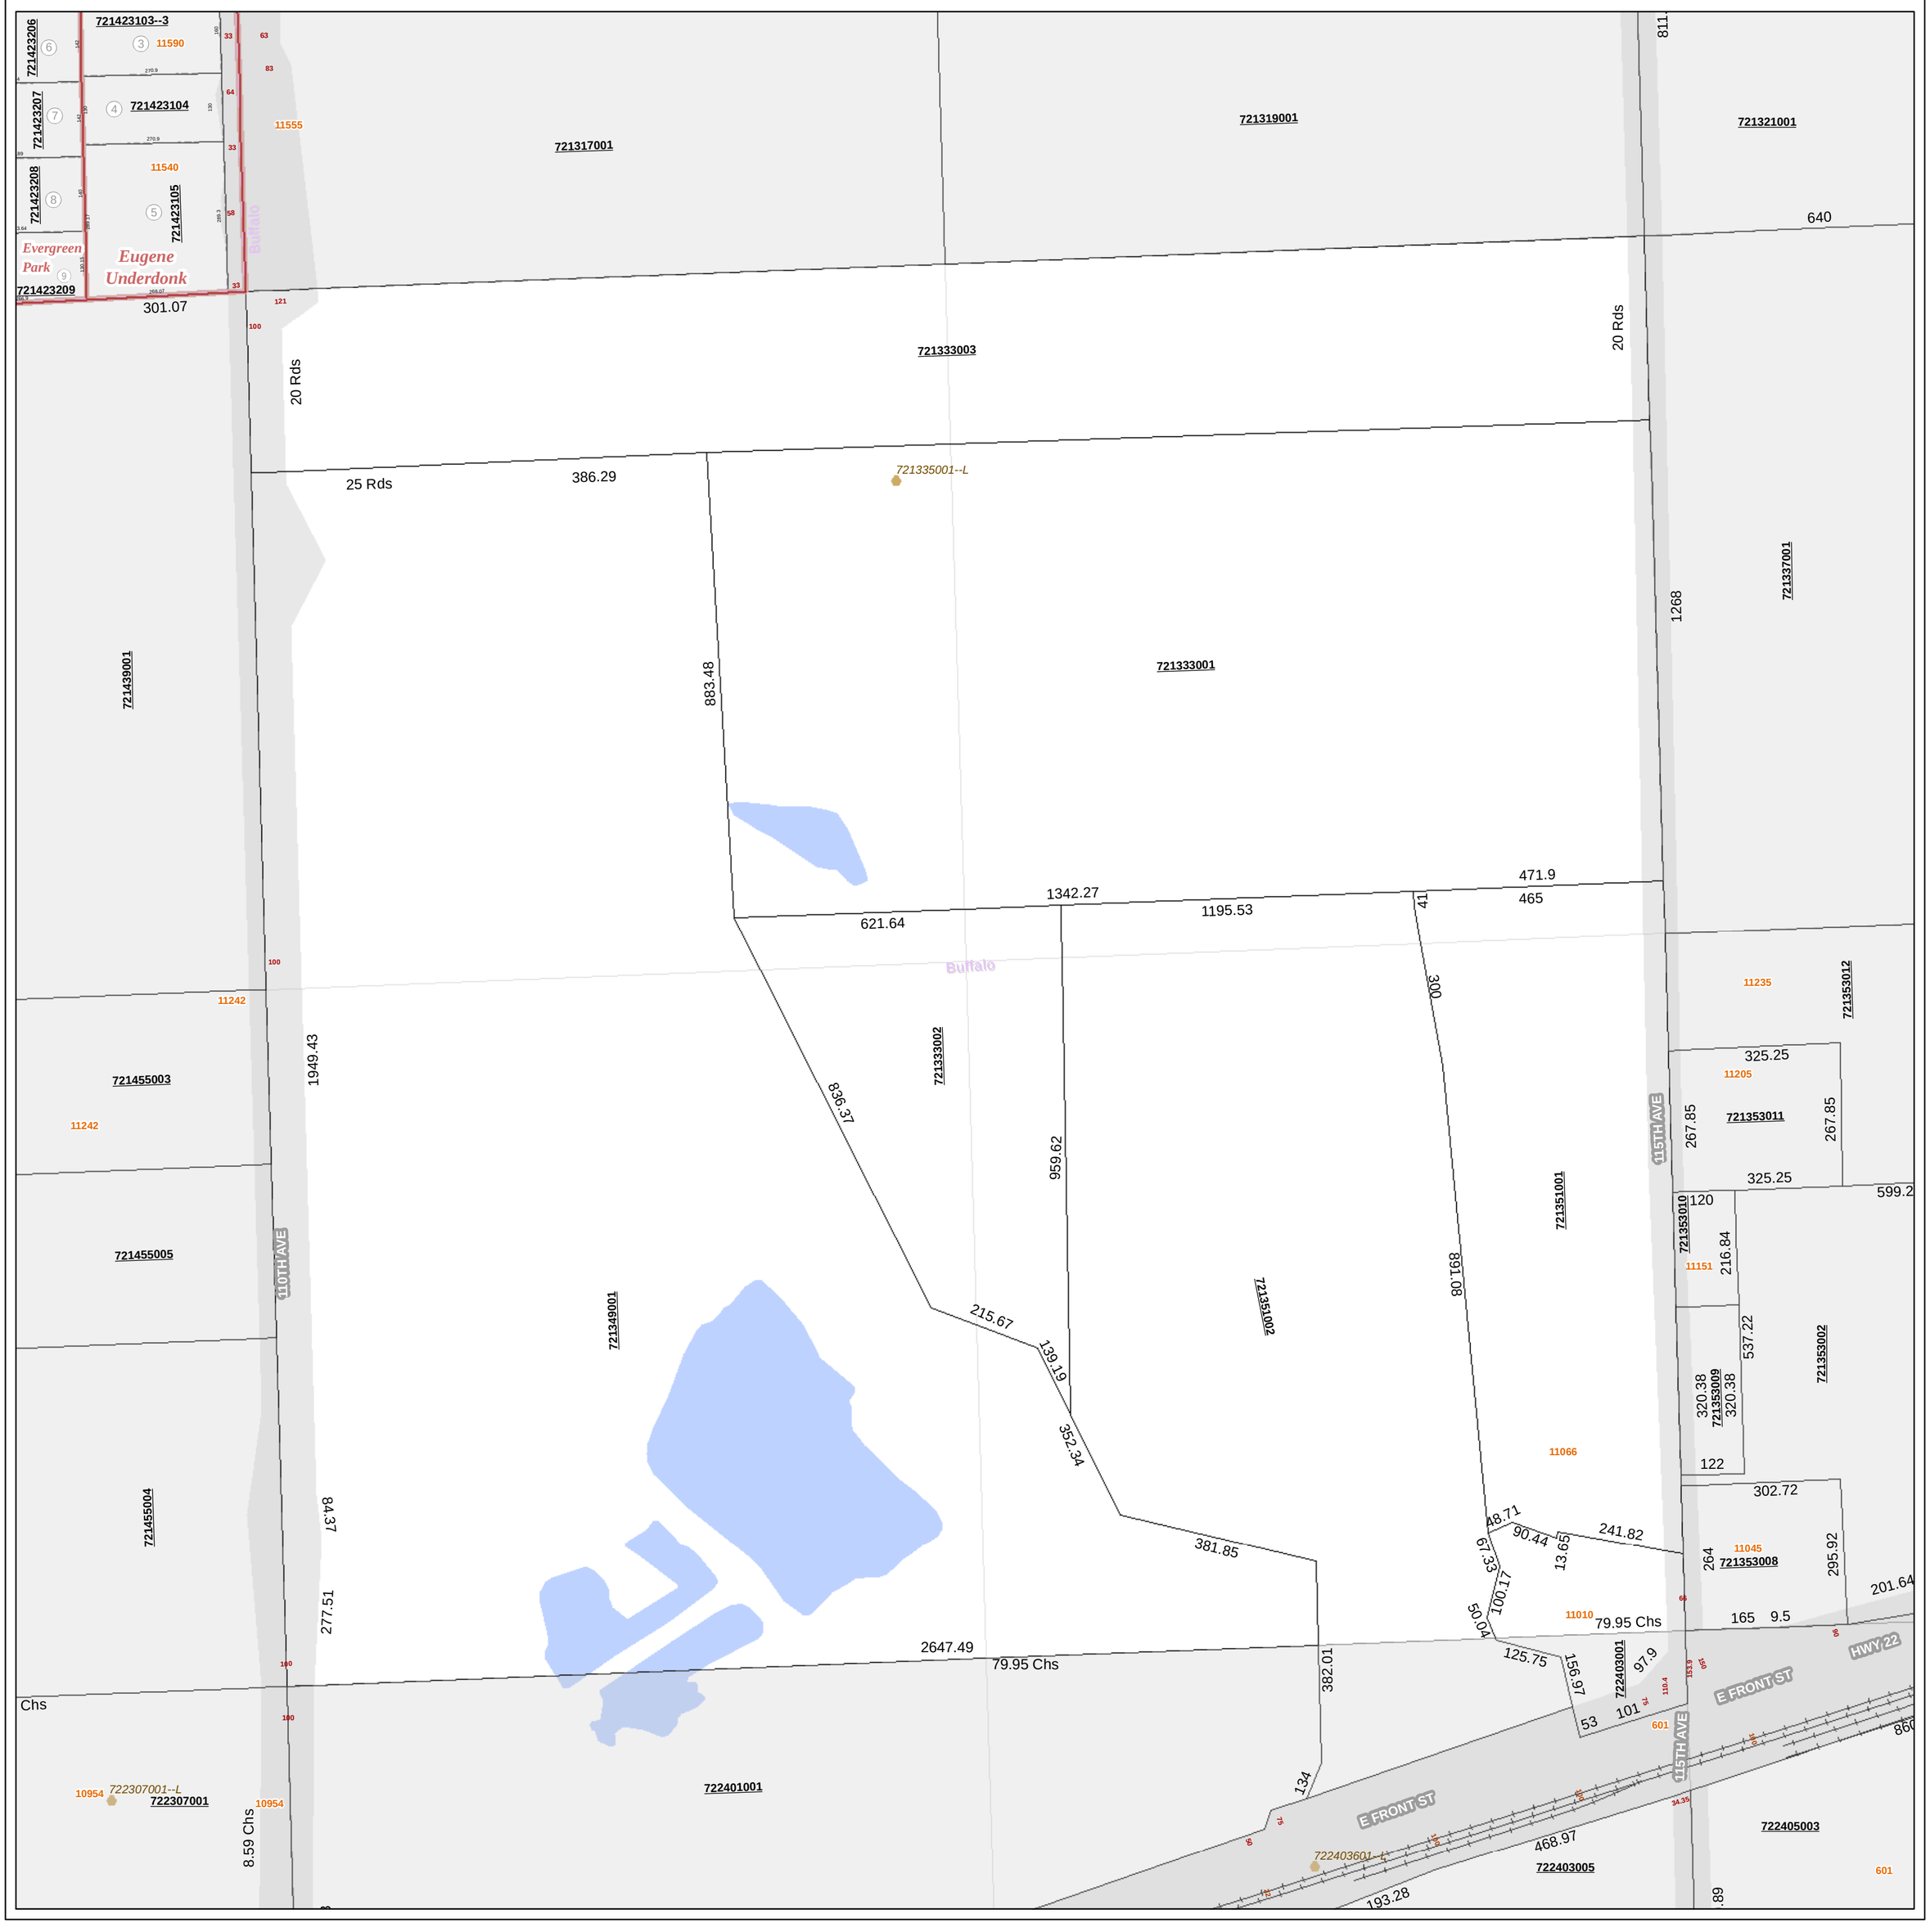
Map information valid as of **January 2012**