County Boundary
Incorporated Area
Subdivision Boundary
Parcel Boundary
Block Boundary
Lot Lines
Parcel Point
Right of Way
Section Line
Quarter
Quarter Quarter

Railroad
Major Rivers
940860018 Parcel PIN
16 Lot Number
912 Address Number
Addition Subdivision Name
940850019 Parcel Point PIN
2 Lot Number
40 Right of Way Dimension
175.00 Parcel Dimension
107.65 Lot Dimension

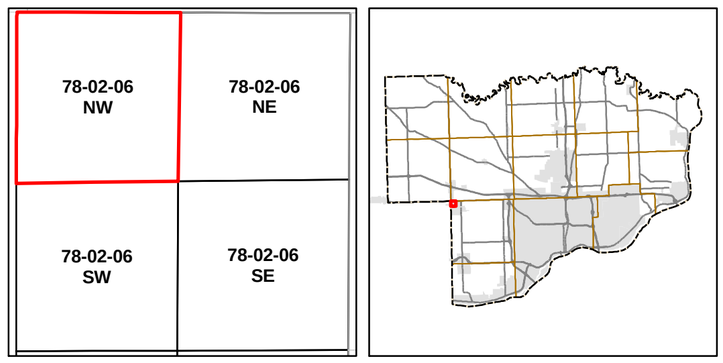

Tier 78 • Range 02
Section 06
NW Quarter
Blue Grass Township

1 inch = 200 feet

200 100 0 200 400
Feet

Map information valid as of **January 2012**

Scott County Iowa

These maps are for illustration purposes only and may not be suitable for specific decision making. Scott County provides these maps for your personal use "as is". These plat maps are not to be misconstrued as a survey or to be used as a survey, used for property boundary description, conveyance, or determination of legal title. Any use as such is strictly prohibited. If survey or deed information is needed, please see the Scott County Recorder and/or Auditor's Offices.
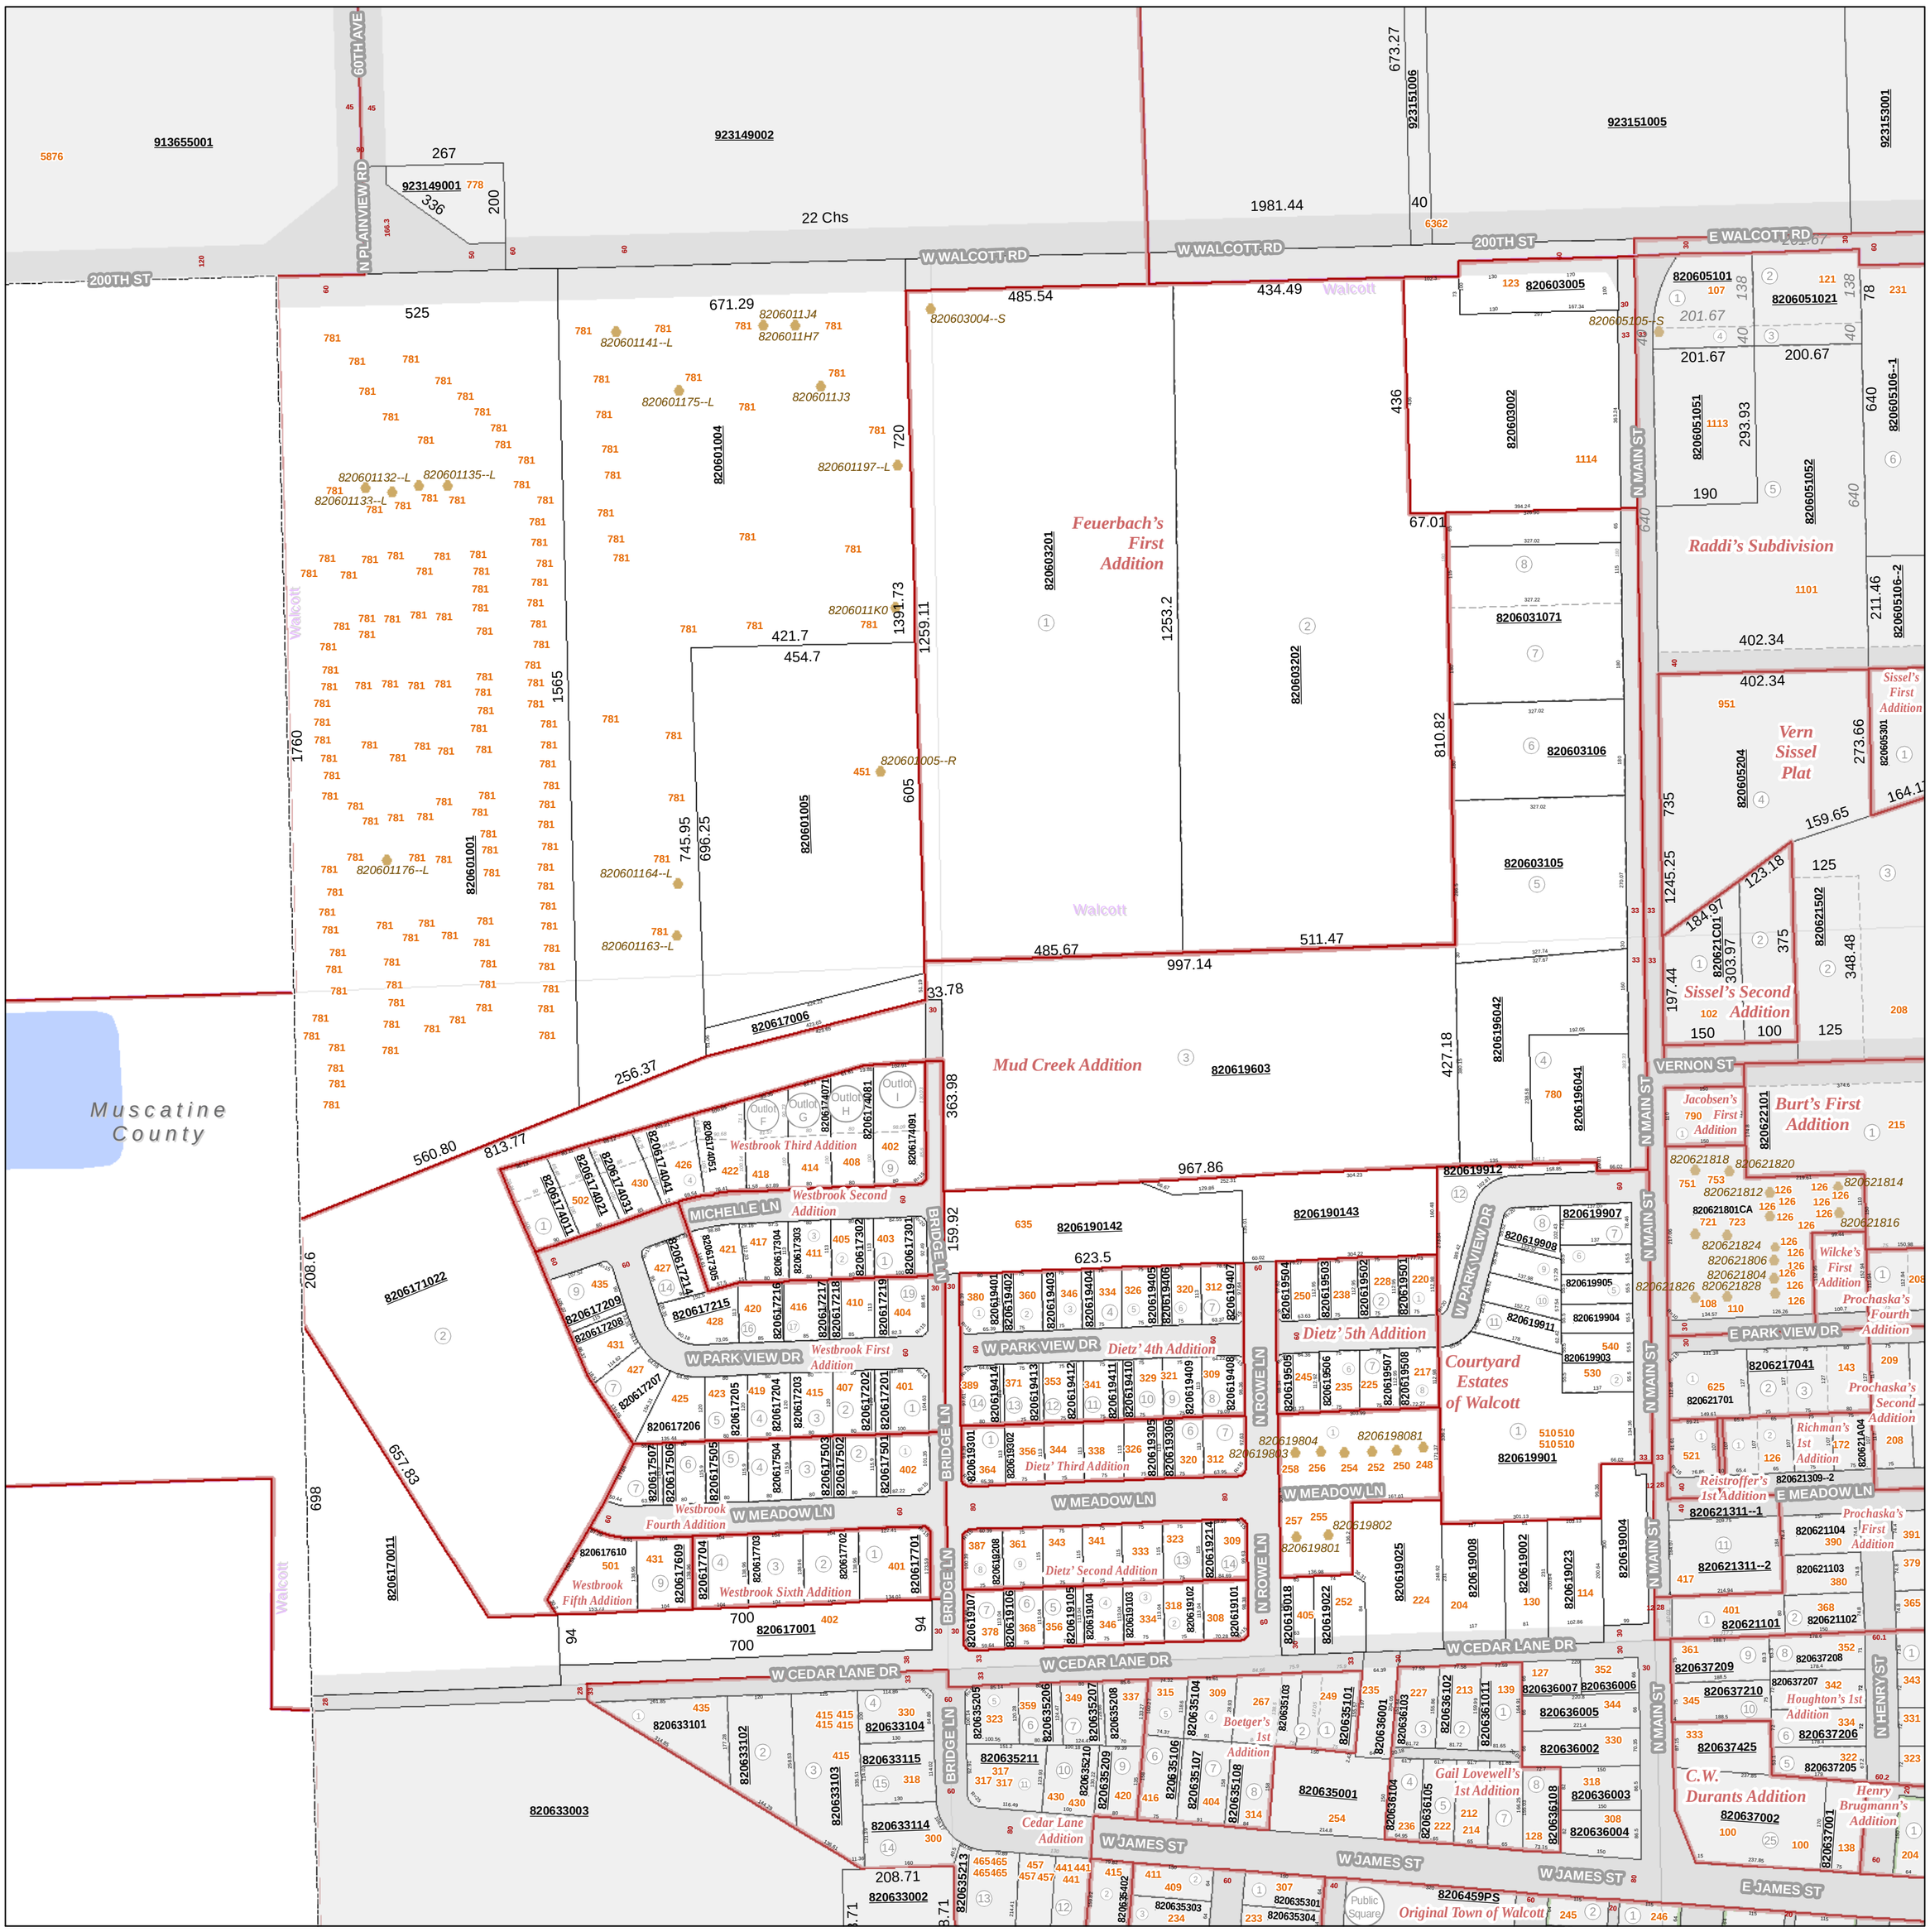
This information is prepared as an ongoing commitment to the public to provide quality and up-to-date information. While the Scott County GIS staff believes the data to be current and accurate, Scott County assumes no liability for any incorrect or incomplete information or data. The user of this information and data assumes all risk associated with such use.