County Boundary
Incorporated Area
Subdivision Boundary
Parcel Boundary
Block Boundary
Lot Lines
Parcel Point
Right of Way
Section Line
Quarter
Quarter Quarter

Railroad
Rivers
940860018 Parcel PIN
16 Lot Number
912 Address Number
Addition Subdivision Name
940850019 Parcel Point PIN
2 Block Number
40 Right of Way Dimension
175.00 Parcel Dimension
107.65 Lot Dimension

03-78-03 SE NE SE	02-78-03 SW NW SW	02-78-03 SE NW SW
03-78-03 NE SE SE	02-78-03 NW SW SW	02-78-03 NE SW SW
03-78-03 SE SE SE	02-78-03 SW SW SW	02-78-03 SE SW SW

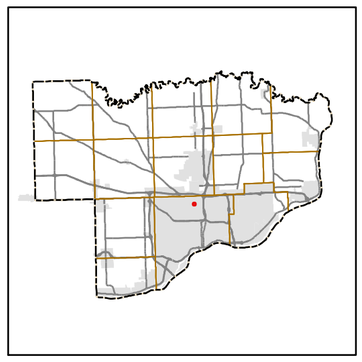

Tier 78 • Range 03
Section 02
NW SW SW Quarter
Pleasant Valley Township

These maps are for illustration purposes only and may not be suitable for specific decision making. Scott County provides these maps for your personal use "as is". These plat maps are not to be misconstrued as a survey or to be used as a survey, used for property boundary description, conveyance, or determination of legal title. Any use as such is strictly prohibited. If survey or deed information is needed, please see the Scott County Recorder and/or Auditor's Offices.

This information is prepared as an ongoing commitment to the public to provide quality and up-to-date information. While the Scott County GIS staff believes the data to be current and accurate, Scott County assumes no liability for any incorrect or incomplete information or data. The user of this information and data assumes all risk associated with such use.

1 inch = 50 feet

50 25 0 50 100
Feet
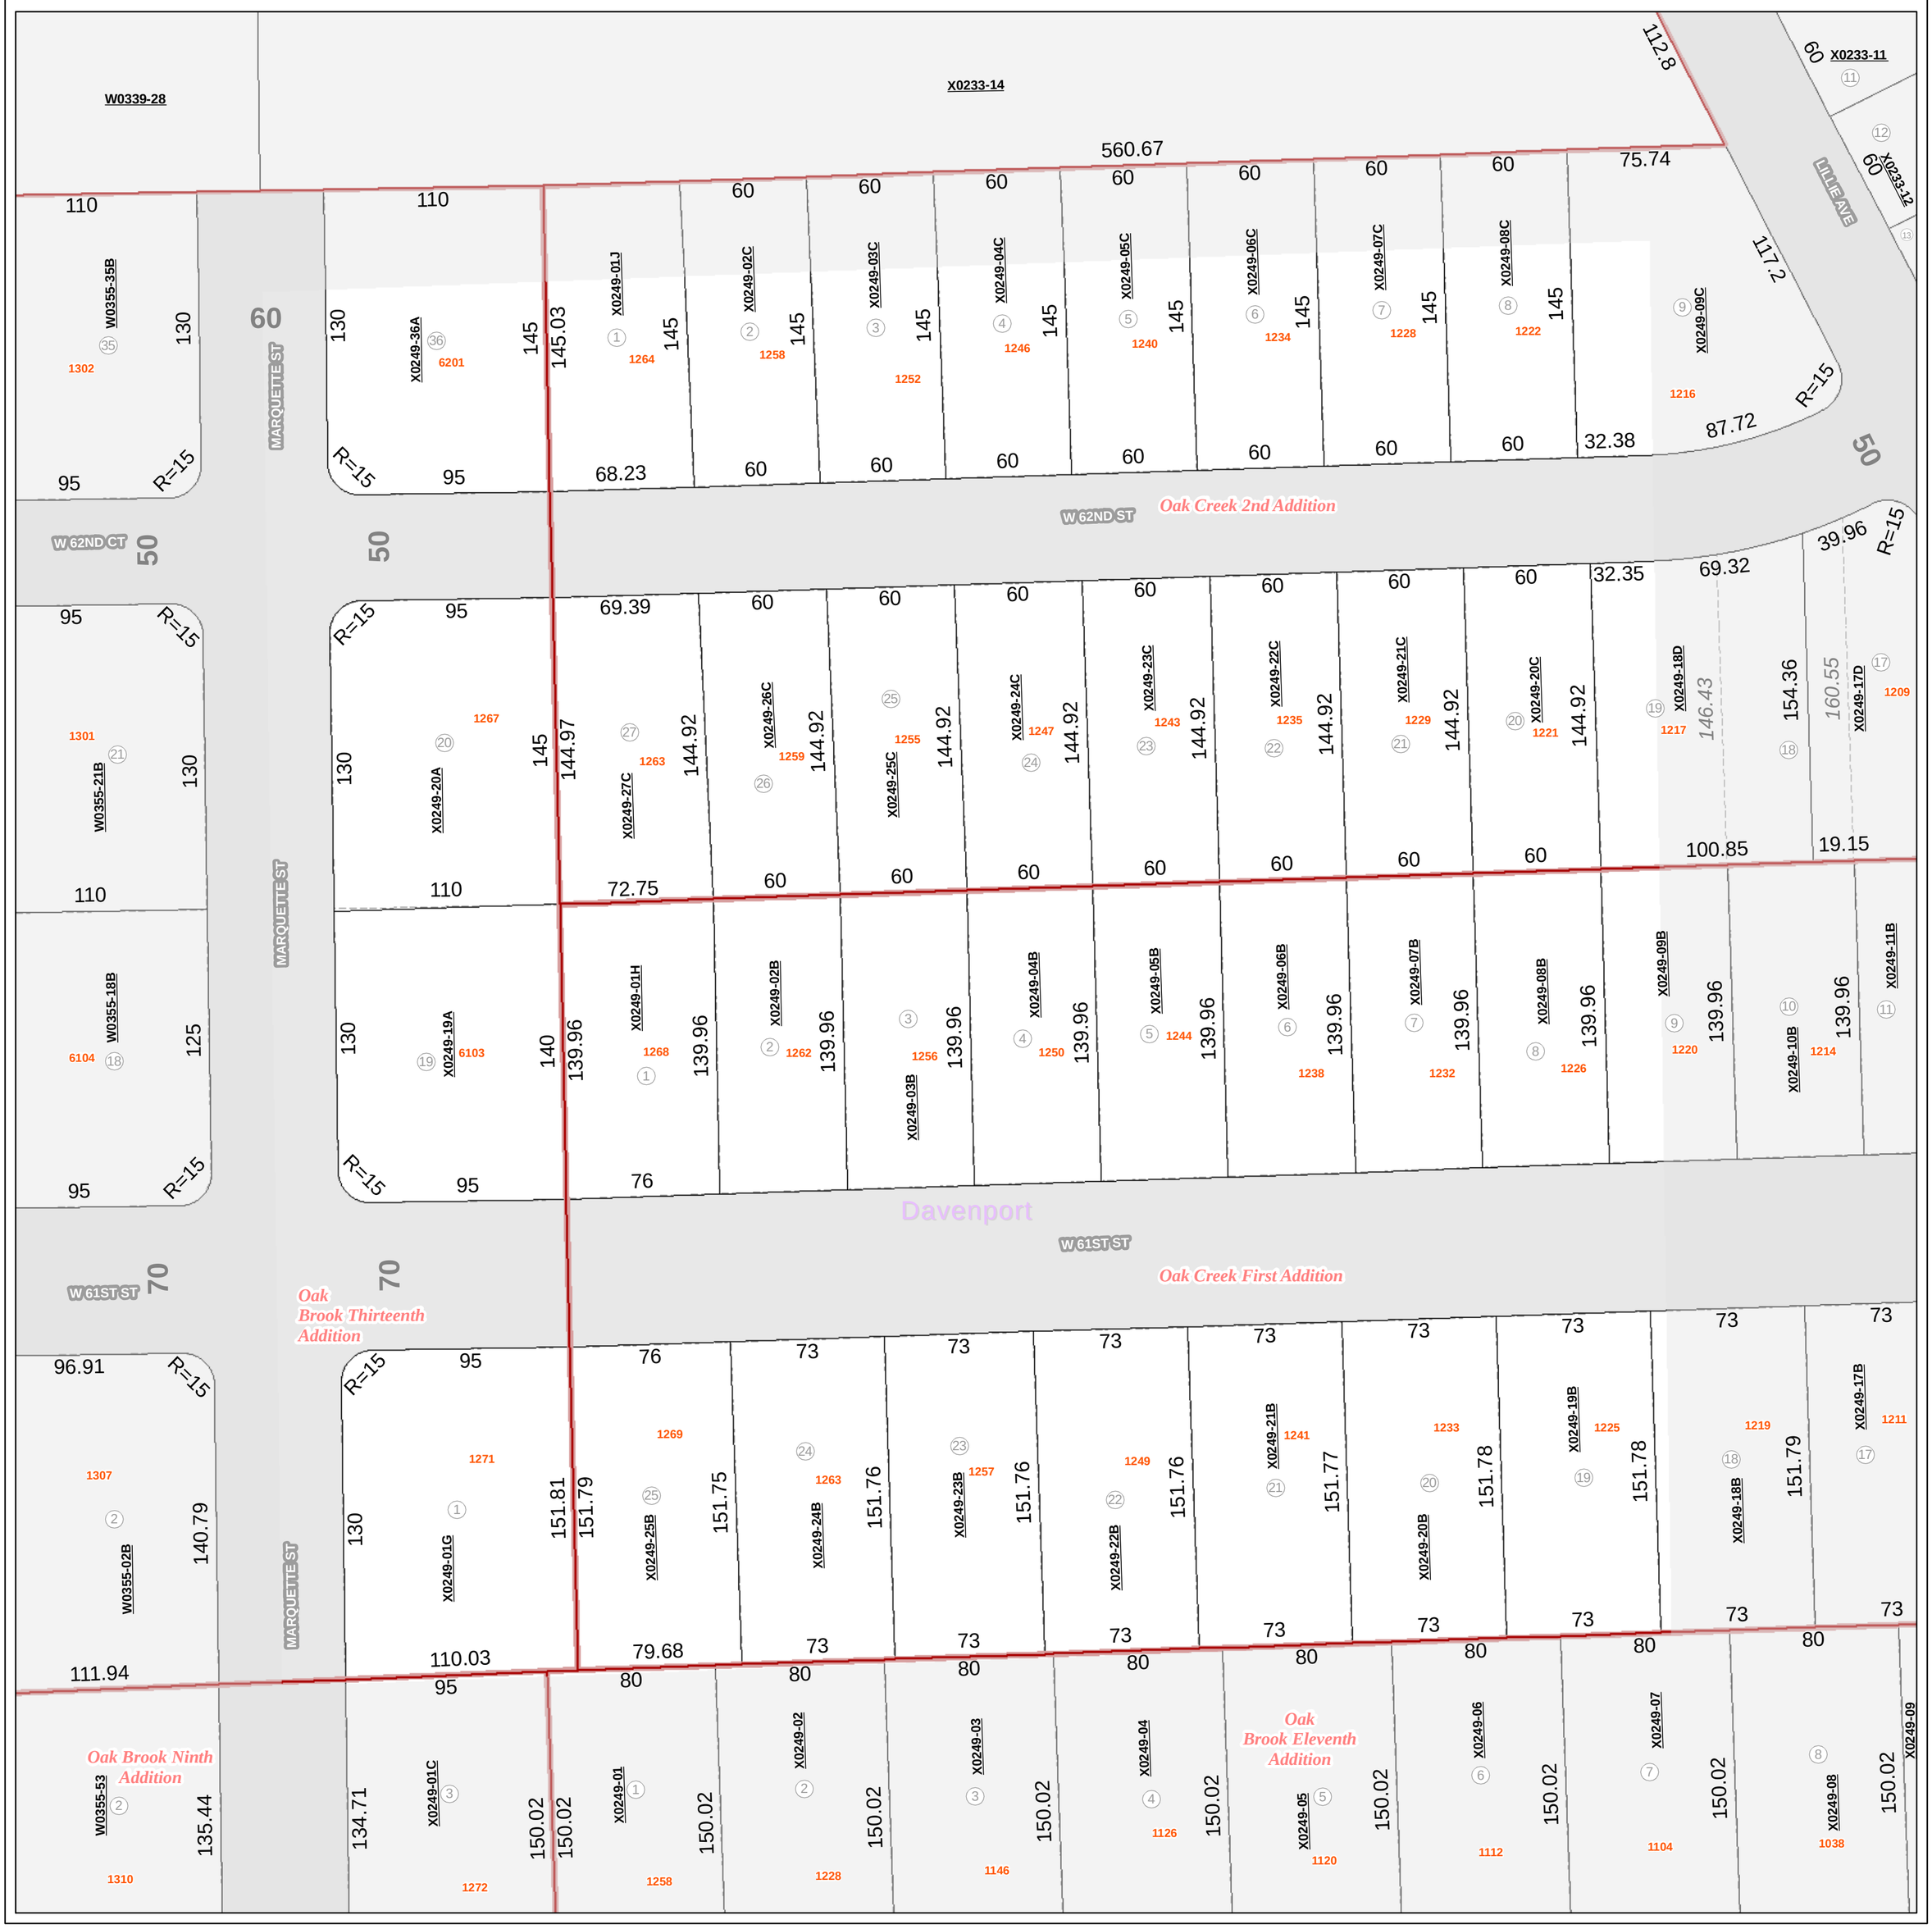
Map information valid as of **January 2012**