County Boundary		Railroad
Subdivision Boundary	940860018	Parcel PIN
Parcel Boundary	16	Lot Number
Block Boundary	912	Address Number
Lot Lines	Addition	Subdivision Name
Parcel Point	940850019	Parcel Point PIN
Right of Way	2	Block Number
Section Line	40	Right of Way Dimension
Quarter	175.00	Parcel Dimension
Quarter Quarter	107.65	Lot Dimension

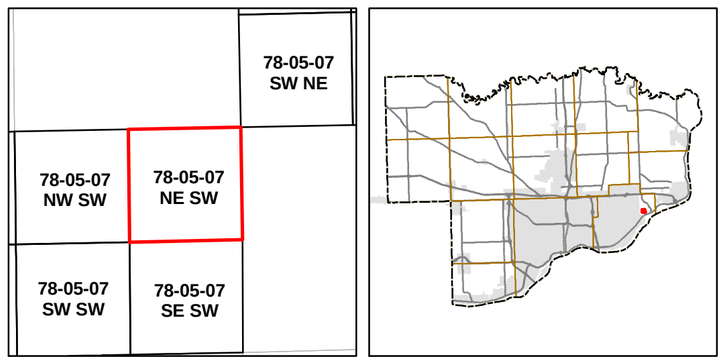

Tier 78 • Range 05
Section 07
NE SW Quarter
Pleasant Valley Township

1 inch = 100 feet

100 50 0 100 200
Feet

Map information valid as of **January 2012**

These maps are for illustration purposes only and may not be suitable for specific decision making. Scott County provides these maps for your personal use "as is". These plat maps are not to be misconstrued as a survey or to be used as a survey, used for property boundary description, conveyance, or determination of legal title. Any use as such is strictly prohibited. If survey or deed information is needed, please see the Scott County Recorder and/or Auditor's Offices.

This information is prepared as an ongoing commitment to the public to provide quality and up-to-date information. While the Scott County GIS staff believes the data to be current and accurate, Scott County assumes no liability for any incorrect or incomplete information or data. The user of this information and data assumes all risk associated with such use.
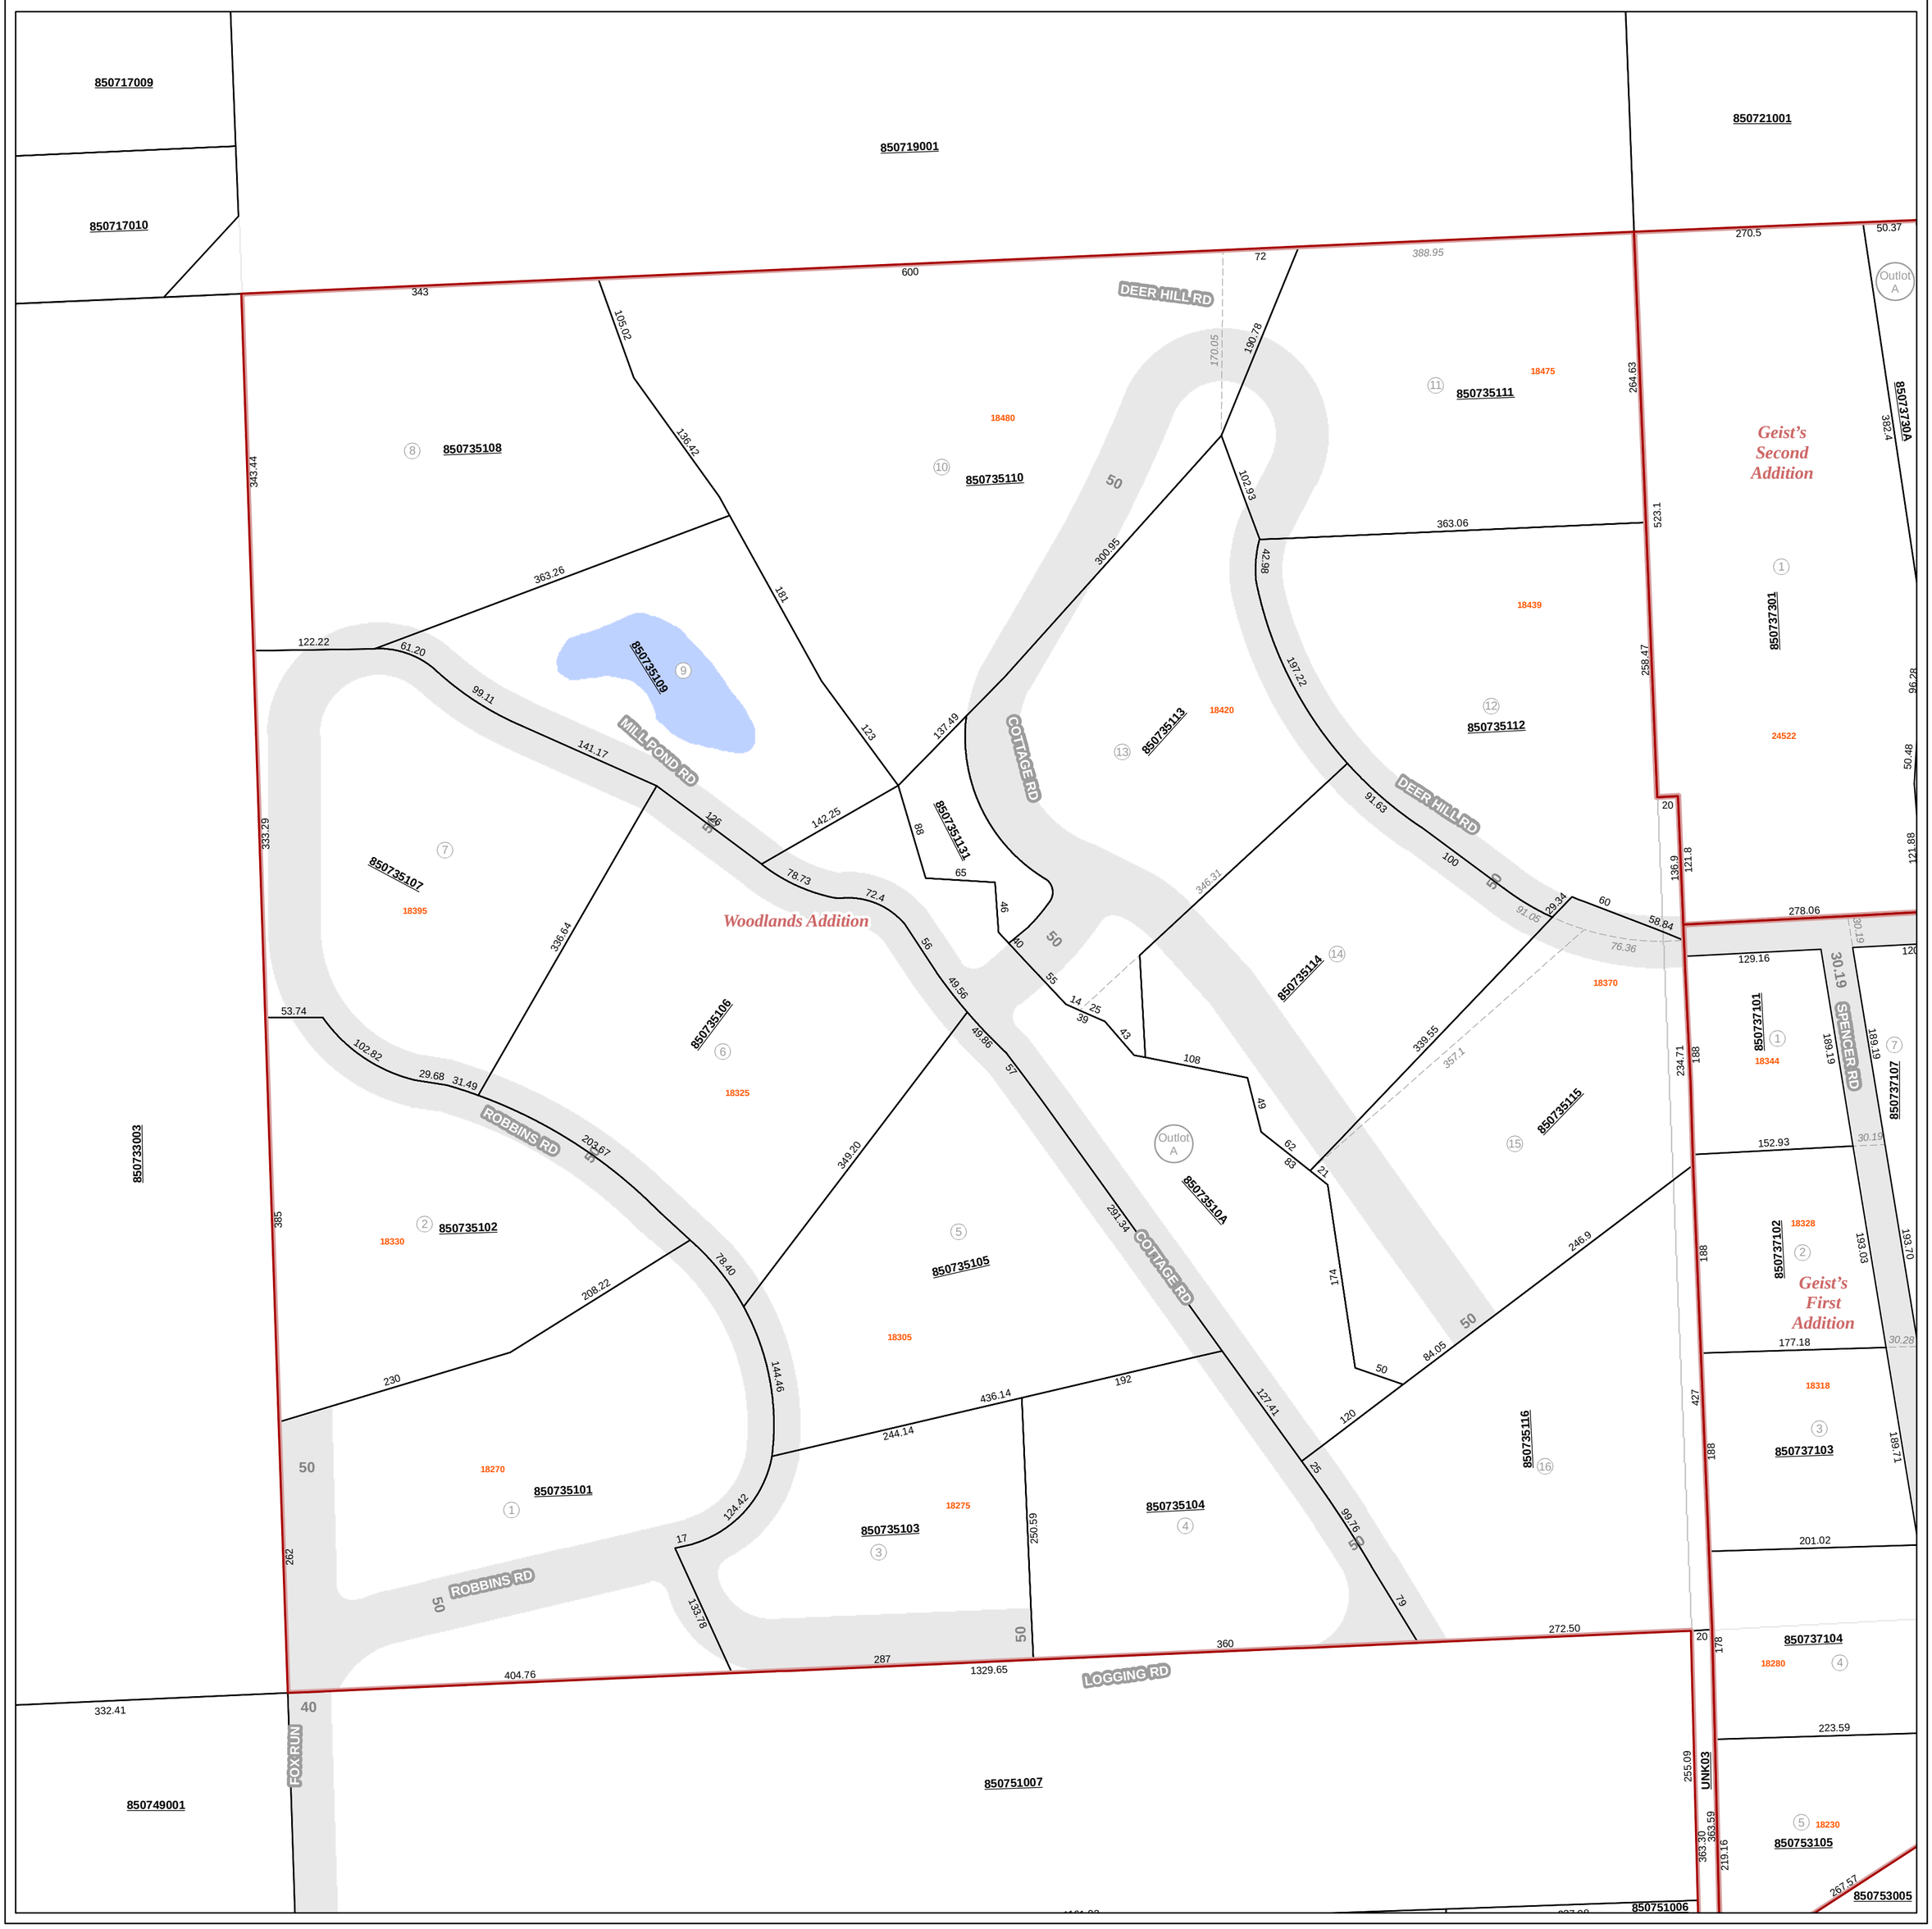
Scott County Iowa