# Tier 79 • Range 02
# Section 27

# Hickory Grove Township

| | | | |
|---|---|---|---|
| County Boundary | | Railroad | |
| Incorporated Areas | | Major Rivers | |
| Subdivision Boundary | 940860018 | Parcel PIN | |
| Parcel Boundary | 16 | Lot Number | |
| Block Boundary | 912 | Address Number | |
| Lot Lines | Addition | Subdivision Name | |
| Parcel Point | 940850019 | Parcel Point PIN | |
| Right of Way | 2 | Block Number | |
| Section Line | 40 | Right of Way Dimension | |
| Quarter | 175.00 | Parcel Dimension | |
| Quarter Quarter | 107.65 | Lot Dimension | |

| | | |
|---|---|---|
| 79-02-21 | 79-02-22 | 79-02-23 |
| 79-02-28 | 79-02-27 | 79-02-26 |
| 79-02-33 | 79-02-34 | 79-02-35 |

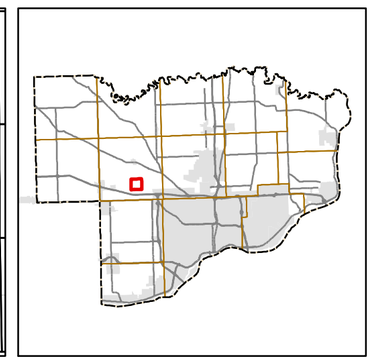

Scott County Iowa

These maps are for illustration purposes only and may not be suitable for specific decision making. Scott County provides these maps for your personal use "as is". These plat maps are not to be misconstrued as a survey or to be used as a survey, used for property boundary description, conveyance, or determination of legal title. Any use as such is strictly prohibited. If survey or deed information is needed, please see the Scott County Recorder and/or Auditor's Offices.

This information is prepared as an ongoing commitment to the public to provide quality and up-to-date information. While the Scott County GIS staff believes the data to be current and accurate, Scott County assumes no liability for any incorrect or incomplete information or data. The user of this information and data assumes all risk associated with such use.

1 inch = 400 feet

400 200 0 400 800

Feet
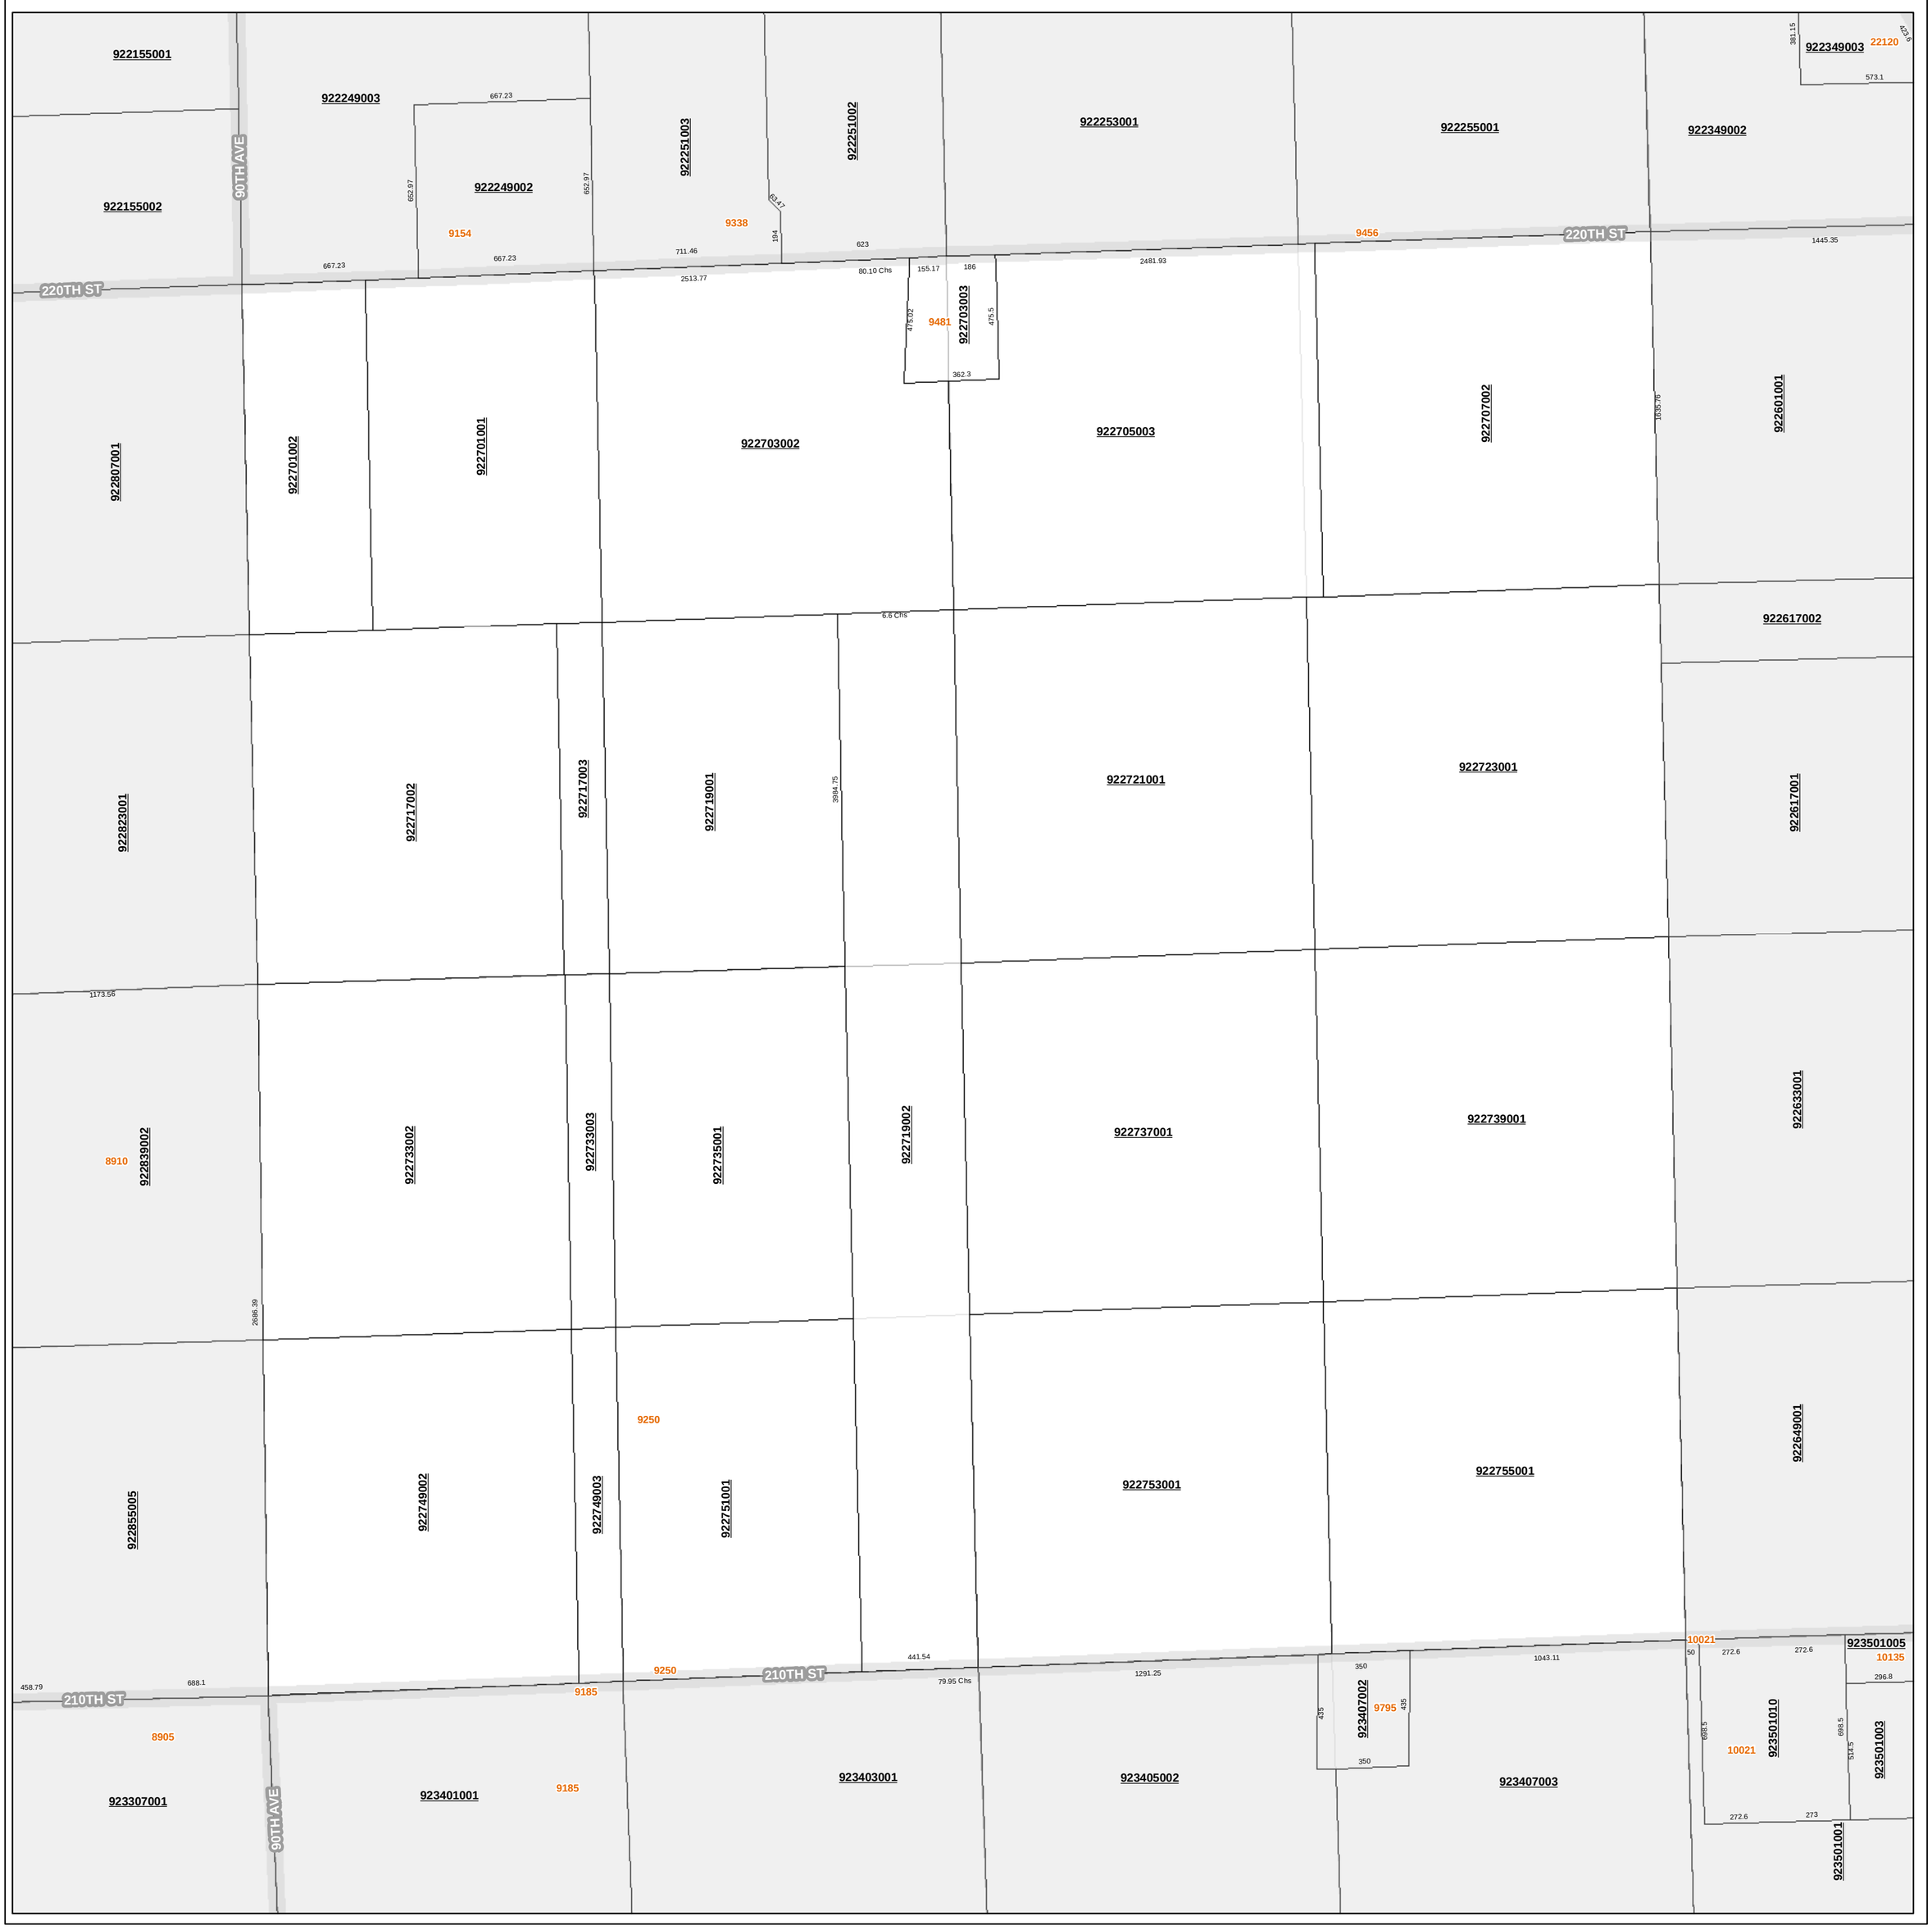
*Map information valid as of* **January 2012**