Form 476

Iowa State Highway Commission

Parcel No.

PROPERTY PLAT

Acquired from LLOYD N. STEELE & WF.

Married or Single? (Give full name of spouse)

Area by Deed Acres.

Area by Easement 1.74 ± Acres. Total Consideration $

Borrow Area Acres. Contract Date , 19

LOCATION

From CL Station 106+20.75 to CL Station 132+30.70

Section 12, Township 79N, Range 4E

Township (Civil) PRINCETON Iowa.

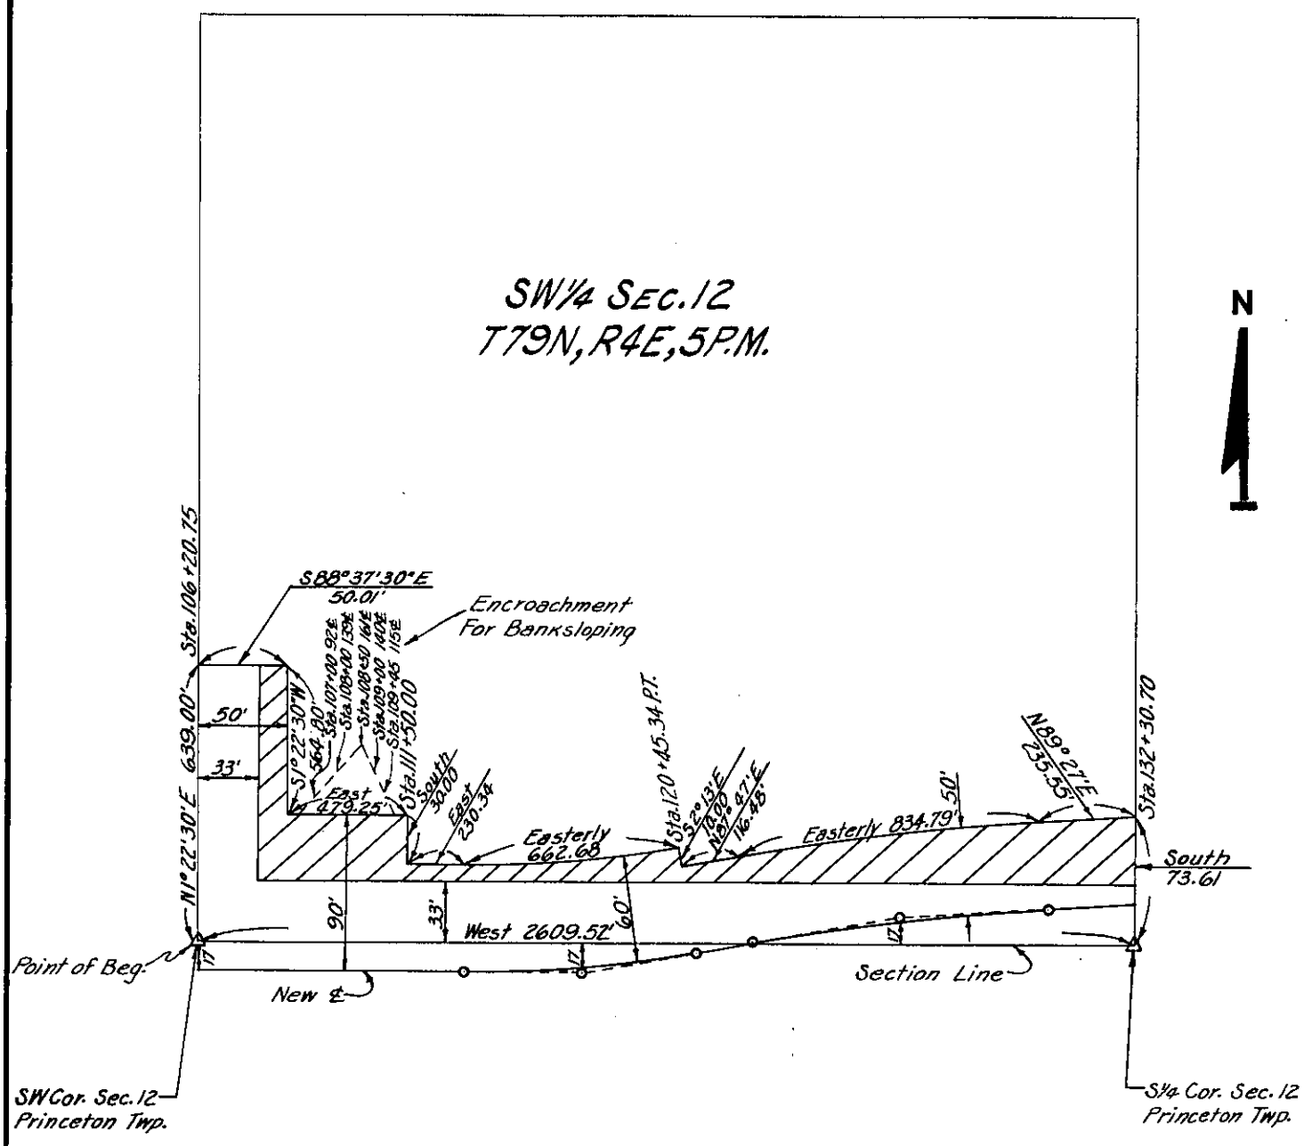

SCOTT (County) Project No. 666 PROP. #10

List areas by 40 acre tracts or Gov't lots, etc. (to tenths of an acre).

310