Parcel 34
TRACT 1

PROPERTY PLAT

Acquired from ALLEN C. & MARY L. ASCHWEGE

Married or Single? _____ (Give full name of spouse)

Area by Deed _____ Acres.

Area by Easement 0.16 ± Acres. Total Consideration $ _____

Borrow Area 0.19 ± Acres. Contract Date _____, 19__

LOCATION

From CL Station _____ to CL Station _____

Section 15, Township 77N., Range 2E.

Township (Civil) BUFFALO Iowa

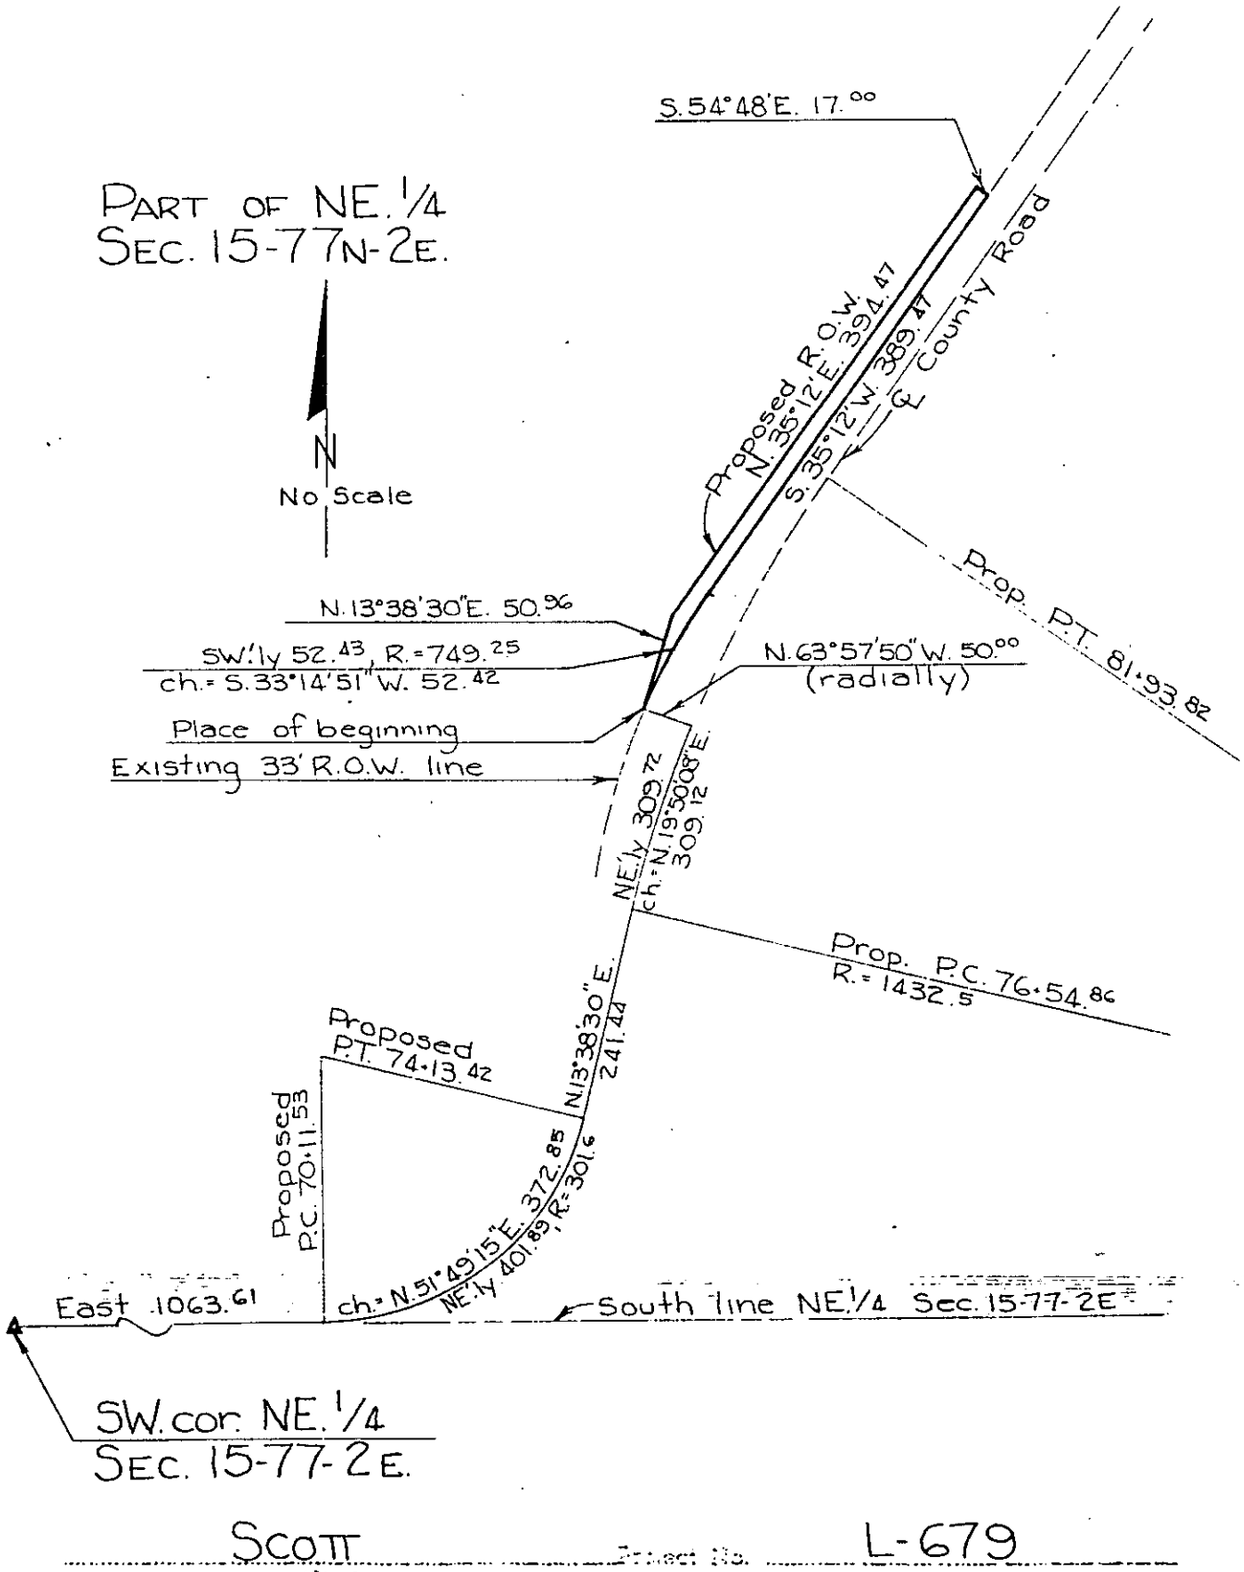

SCOTT (County) Project No. L-679

List areas by 40 acre tracts or Gov't lots, etc. (to tenths of an acre). _____

354