Parcel No. 5

PROPERTY PLAT

Acquired from W. ROBERT AND BARBARA A. FARRIS

CONTRACT TO: KENNETH C. AND KAREN S. OSSIAN

Married or Single? _____
(Give full name of spouse)

Area by Deed _____ Acres.

Area by Easement 0.015 ± Acres. Total Consideration $ _____

Borrow Area _____ Acres. Contract Date _____, 19__

LOCATION

From CL Station 57+66.93 to CL Station 57+81.82

Section 17, Township 77 NORTH, Range 2 EAST

Township (Civil) BUFFALO Iowa.

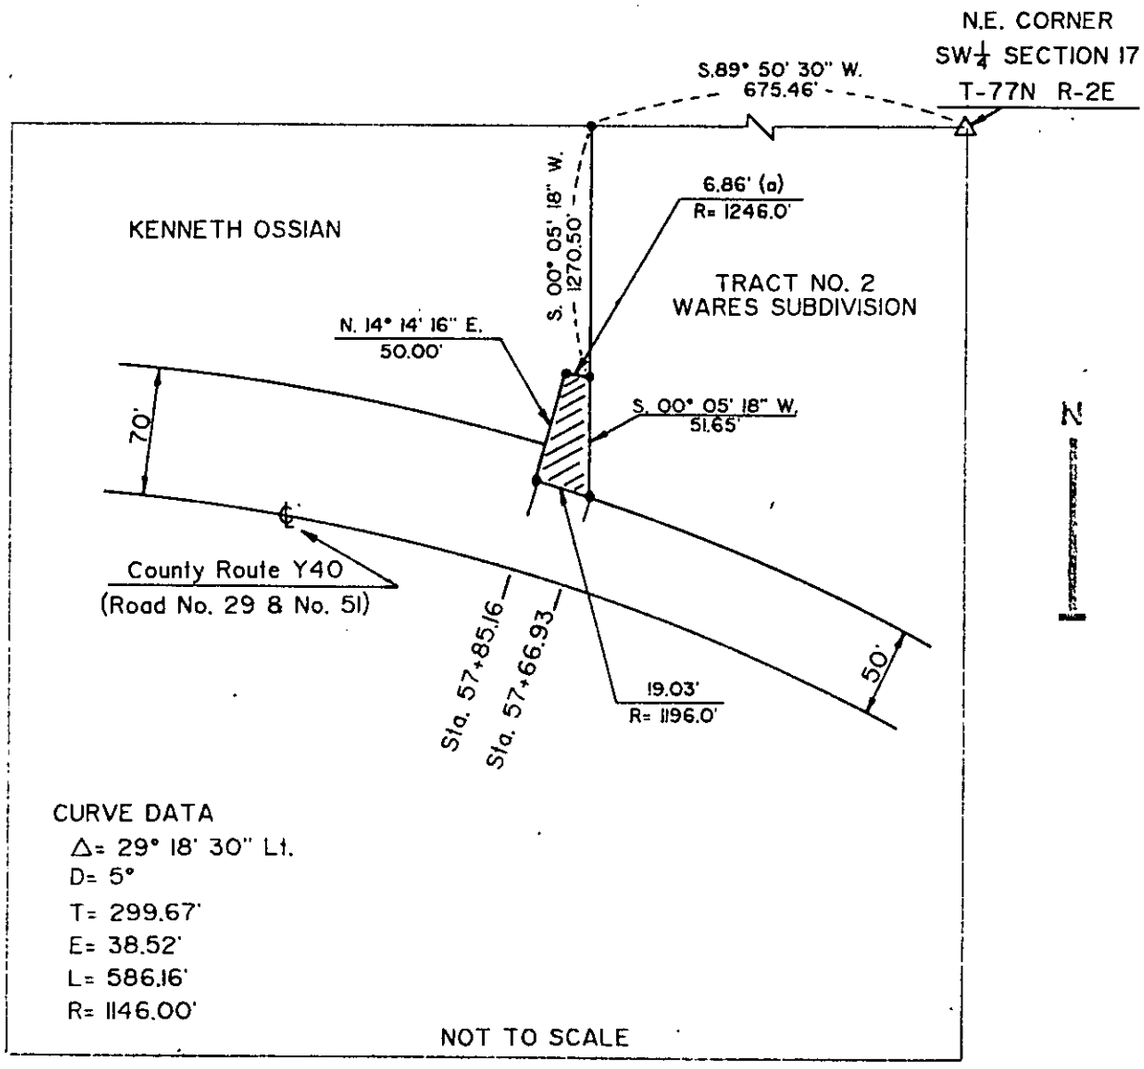

SCOTT (County) Project No. L-689(1)--73-82

List areas by 40 acre tracts or Gov't lots, etc. (to tenths of an acre). _____