8M —2-52—9382—50604

Iowa State Highway Commission
Form No. 476

PROPERTY PLAT

Acquired from WALTER DENKMANN (Life Est. WILLIAM DENKMANN)
(Name of owner must agree exactly with Name in which property stands of Record.)

Married or Single? .....
(Give full name of spouse)

R. O. W. Area 0.9526 Acres.

Borrow Area ..... Acres. Total Consideration $.....

Acquired by EASEMENT **Date of Contract** ....., 19....
(Easement—Deed—Condemnation—Contract)

LOCATION

From CL Station 63 + 75.01 to CL Station 94 + 40.55

Section 26, Township 79 N, Range 3E.

Township (Civil) SHERIDAN, County of SCOTT Iowa.

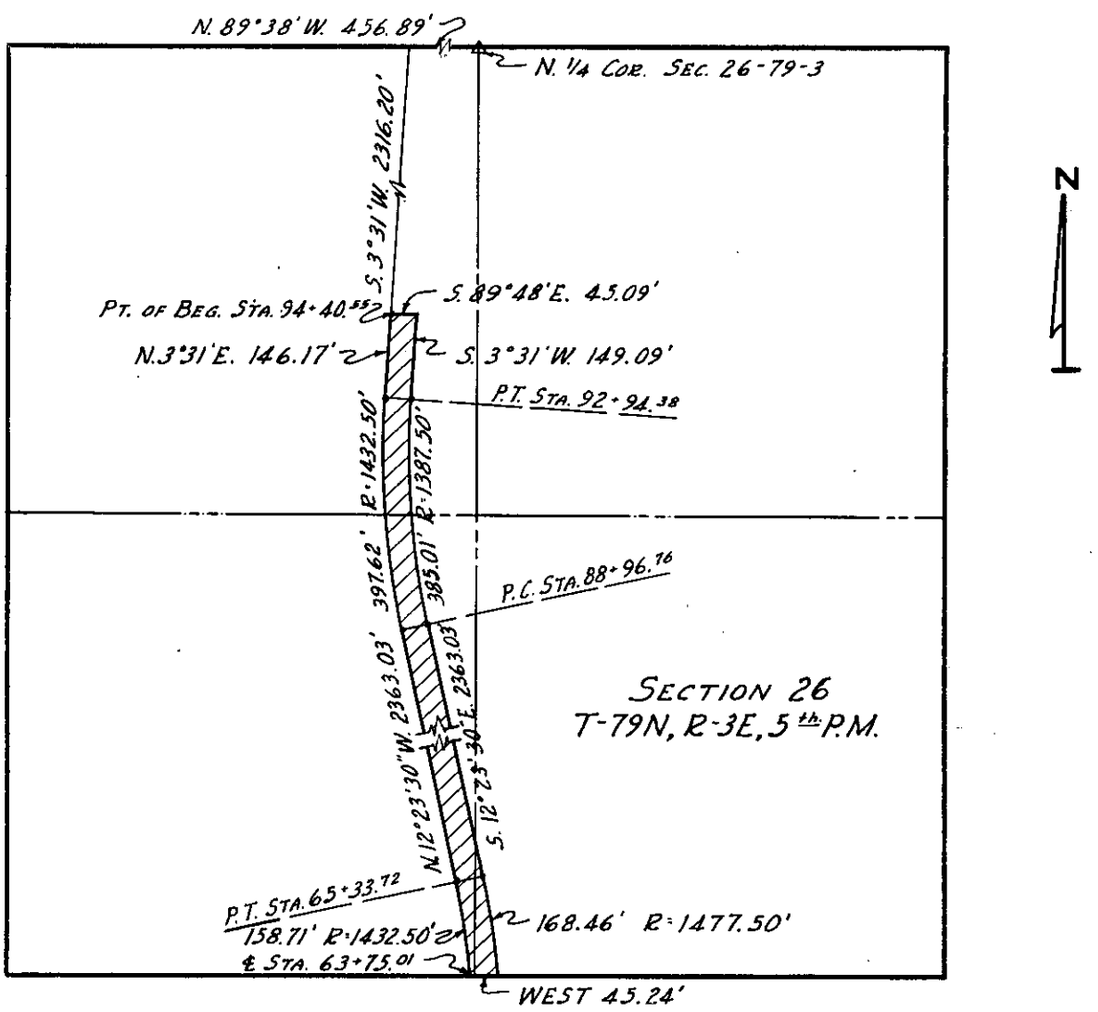

SCOTT (County) Project No. S-380 (1) Prop. No. 6

RD # 503