8M—3-60—12274
PB25441—59036

Iowa State Highway Commission
Form No. 476

Parcel No. .....

PROPERTY PLAT

Acquired from MARGARET A. GILLMOR

Married or Single? .....
(Give full name of spouse)

R. O. W. Area 1.61± Acres.

Borrow Area ..... Acres. Total Consideration $.....

Acquired by EASEMENT Date of Contract ....., 19.....
(Easement—Deed—Condemnation—Contract)

LOCATION

From CL Station 94+08.09 to CL Station 117+06.89
94+08.09 107+62.65

Section 27, Township 80 N, Range 2 E

Township (Civil) ALLENS GROVE Iowa.

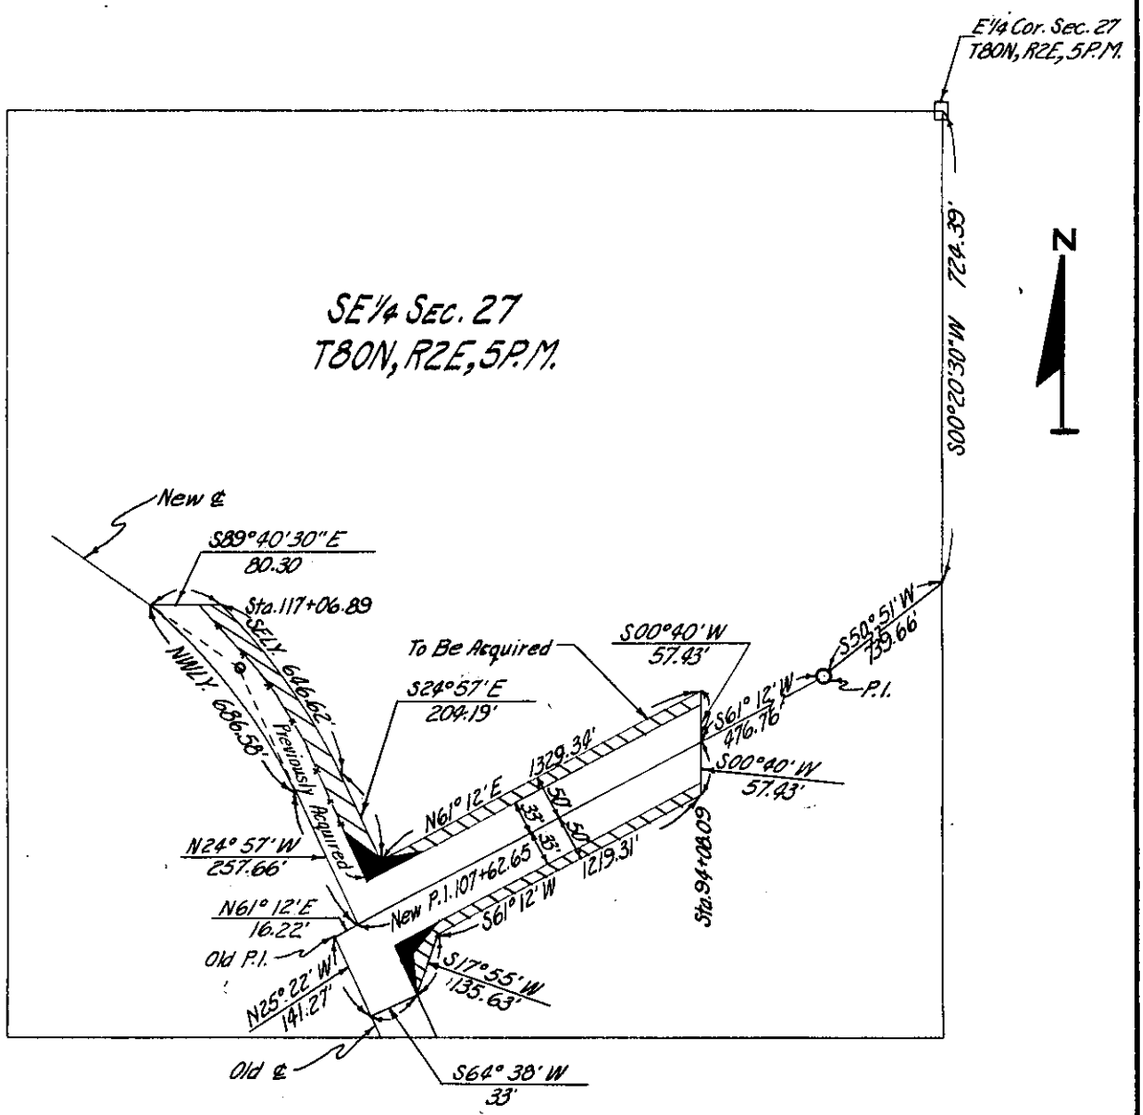

SCOTT Project No. 1461 PROP. #13
(County)