8M-8-58-11606
P8-23981-8P

Iowa State Highway Commission
Form No. 476

PROPERTY PLAT

Acquired from SYLVAN ACRES

Married or Single? (Give full name of spouse)

R. O. W. Area 1.72 ± Acres.

Borrow Area Acres. Total Consideration $

Acquired by EASEMENT Date of Contract , 19
(Easement—Deed—Condemnation—Contract)

LOCATION

From CL Station 212+55.88 to CL Station 245+12.26 Right
From CL Station 225+76.83 to CL Station 236+64.63 Left

Section 5, Township 79N, Range 5E

Township (Civil) PRINCETON Iowa.

E¼, NW¼ SEC. 5
T. 79N. R5E. 5P.M.
PRINCETON TWP

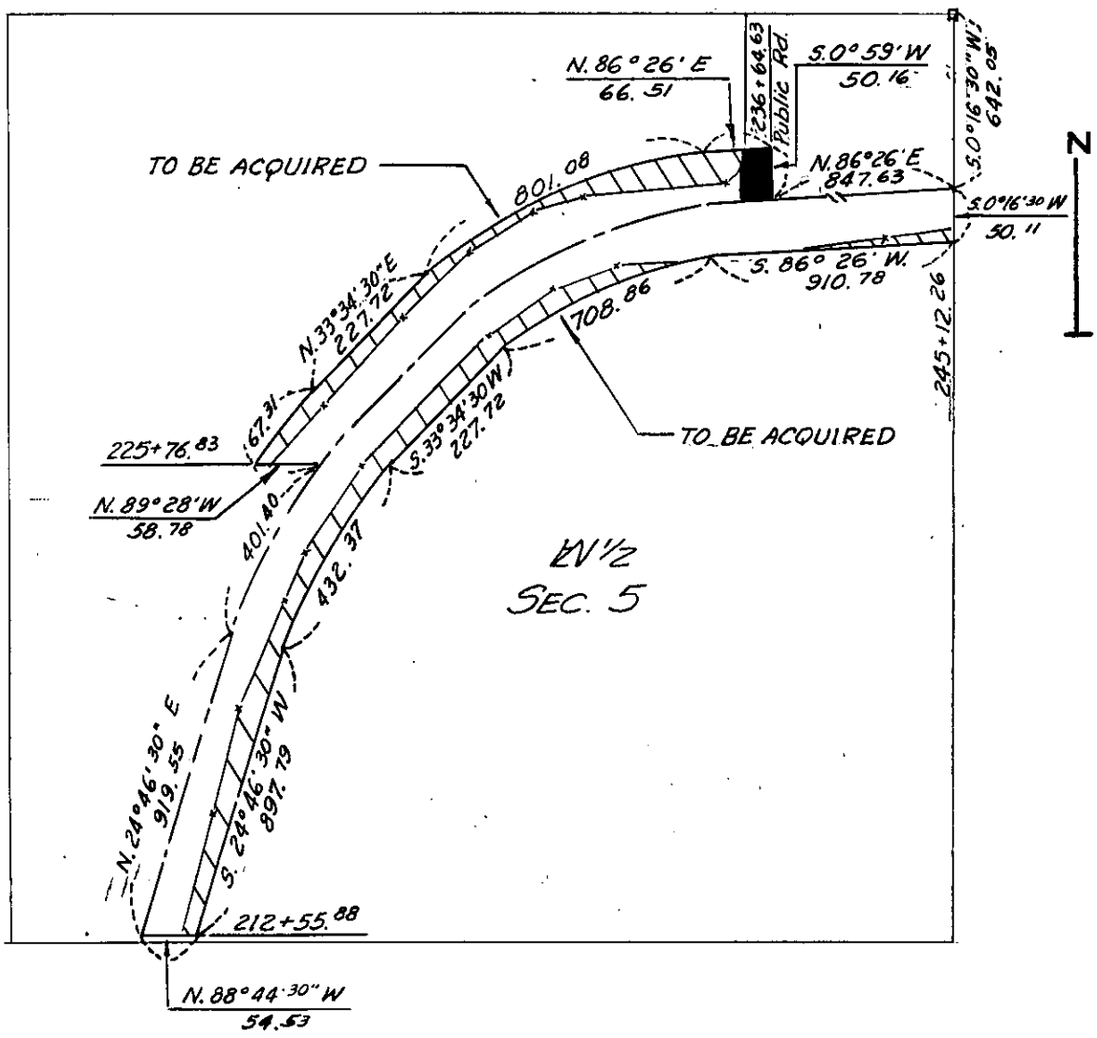

SCOTT (County) Project No. S-265 PROP #25