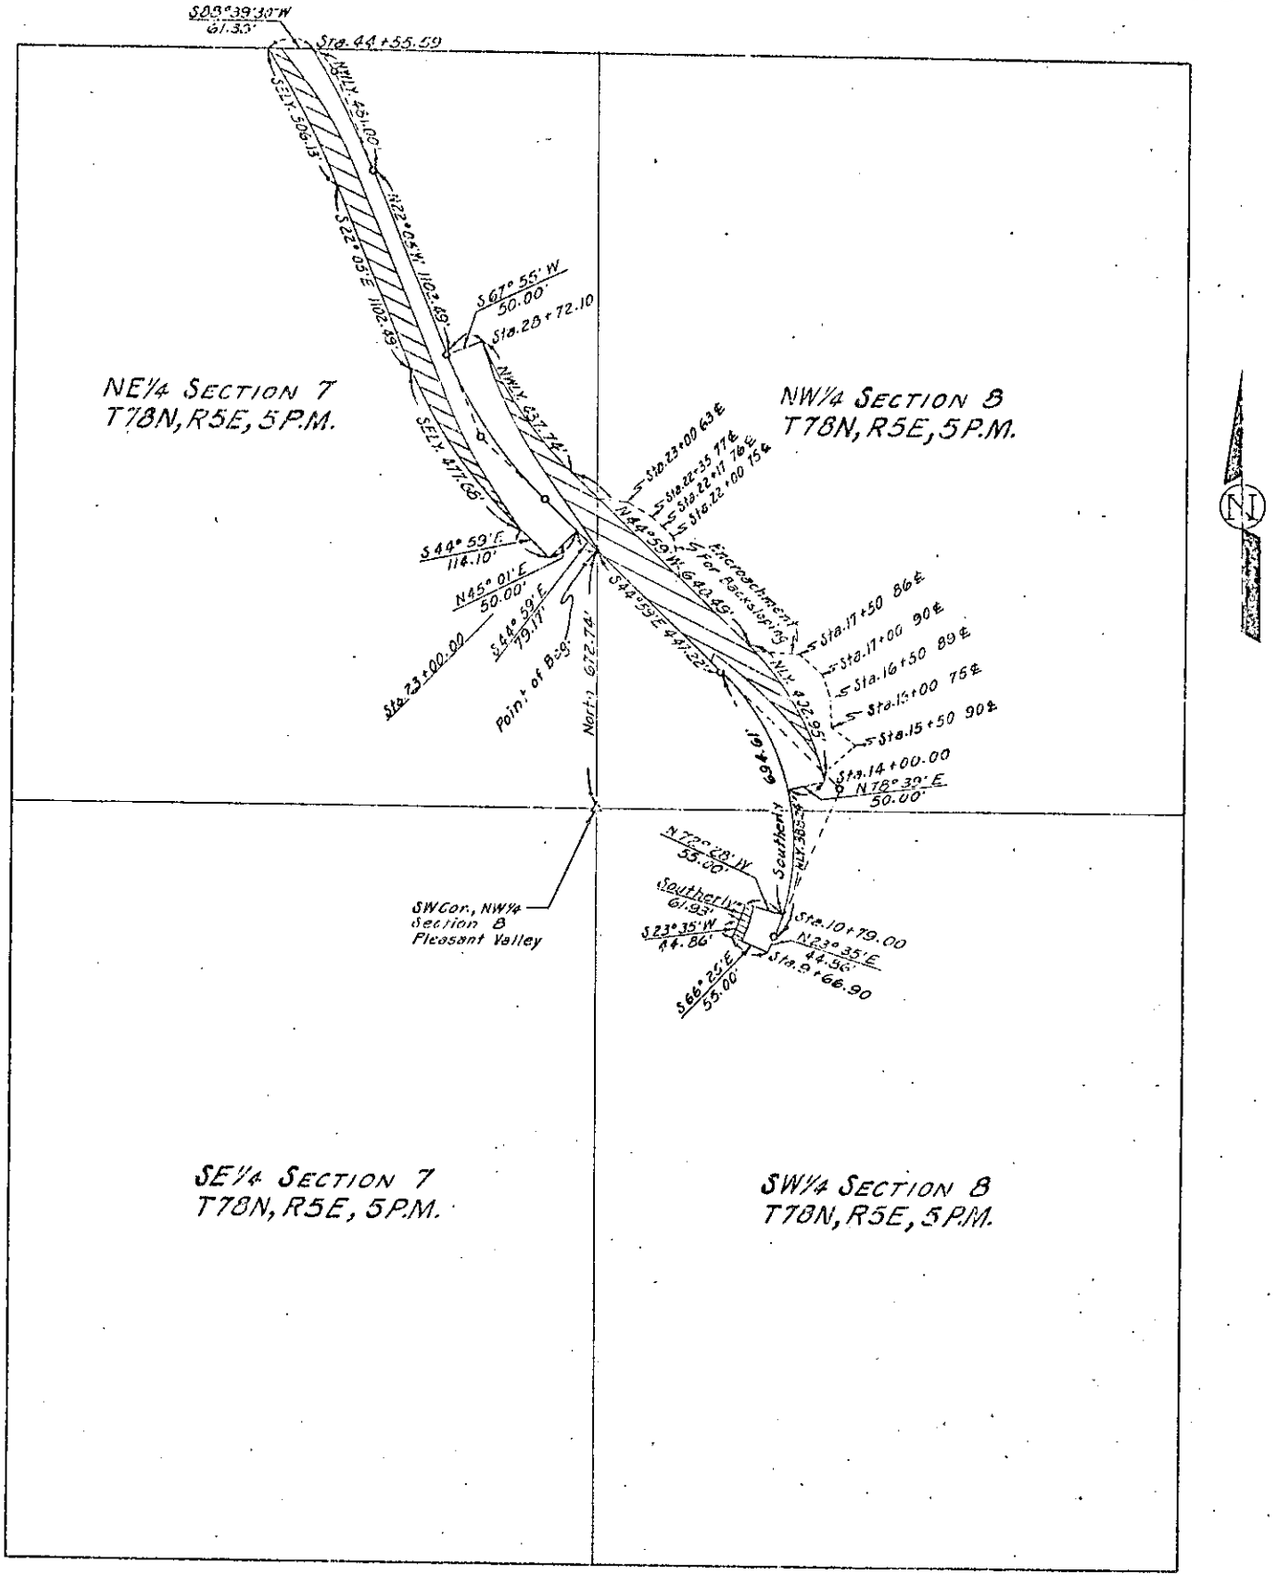ACQUIRED FROM: FIRST TRUST & SAVINGS BANK, ESCROWEE UNDER THE J.S. KIMMEL SR. INTER VIVOS REVOCABLE TRUST
R.O.W. AREA ACQUIRED BY EASEMENT 2.56 ± ACS.
SECTION 7 & 8, T78N, R5E, 5 P.M.
PLEASANT VALLEY TOWNSHIP IN SCOTT COUNTY
PROJECT NO. L-271 PROPERTY NO. 3