Parcel No. 20

PROPERTY PLAT

Acquired from TOM BUTENSCHOEN
Area by Easement 0.4 ± ac.

LOCATION

Section 9 Township 77N. Range 2E.
Township (Civil) BUFFALO

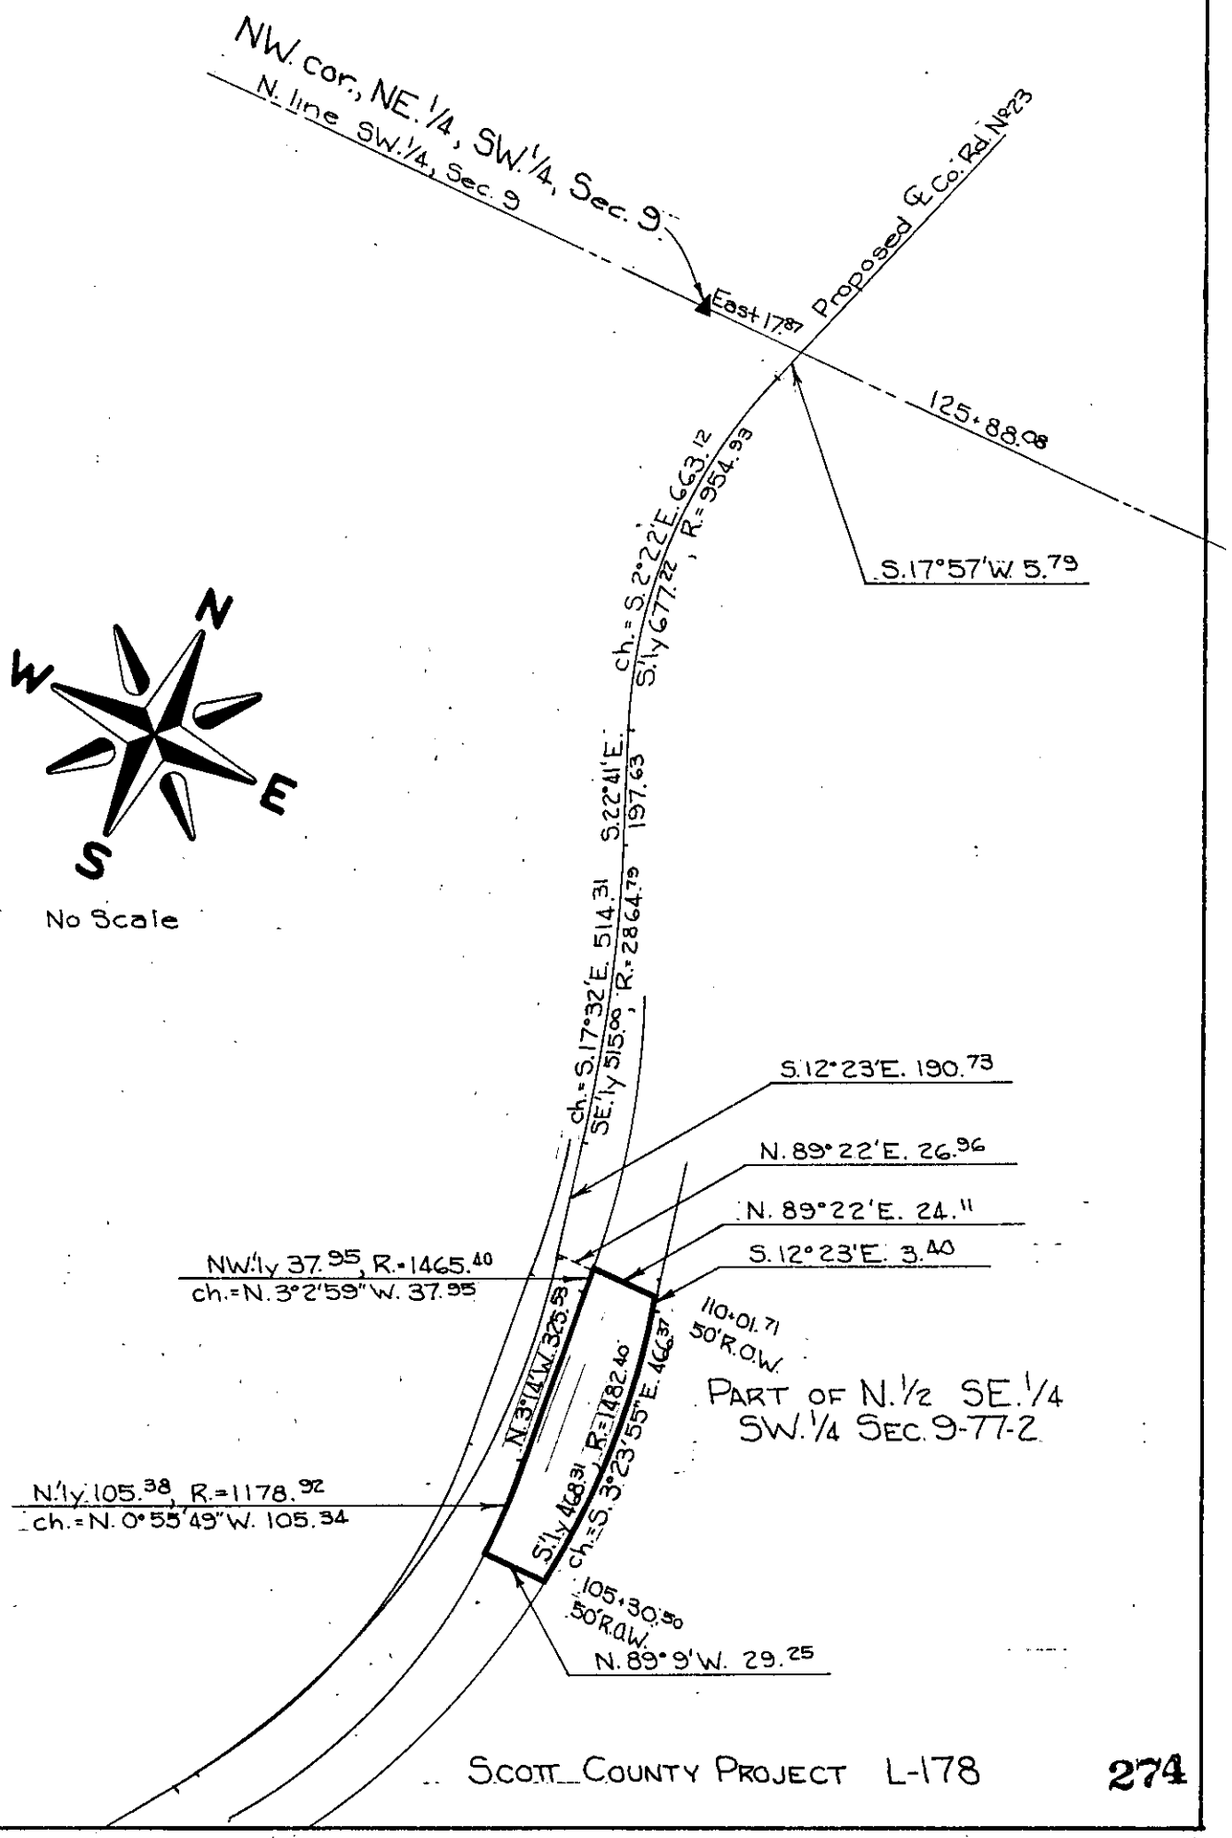

SCOTT COUNTY PROJECT L-178